CADANGAN REKEBENTUK DALAMAN
PUSAT PENERANGAN PELANCONGAN
KUAH, LANGKAWI
KEDAH DARUL AMAN

Item	Description
	Note : **The Tenderer is to take note that the quantity indicated against any in this Schedule of Works shall be used as a guide only and shall not form part of the contract.**
A	The Tenderer shall thoroughly acquaint himself with all Specification Clauses before pricing.
B	The onus is on the tenderer to comply with all the Clauses in the Specifications and Drawings that apply to the work whether specifically mentioned or not.
C	The Tenderer is required to visit and inspect the site prior to tendering and acquaint himself with the full extent and character of the work and no claim for variation, alteration or additional payment will at any time be considered or admitted on the grounds of lack of knowledge of the works, lack of information, deficiency of description or occasioned by any default of inspection on the part of the Contractor.
D	The Tenderer shall note the extend of the demoliton works required. The successful Tenderer shall liaise closely with the Asset Mgmt. Unit with regards to the demolition works.
E	All prices are to include for shoring, temporary supports, protective screens and precautionary security measures necessitated by each item and all other costs and charges including making good surrounding works, etc. that may be inferred from each item.
F	Before commencing demolition to the various fo work the tenderer must ensure the stability of the remaining sections and safety of neighbouring properties by providing all necessary shores, supports, underpinning, etc. as the situation dictates. The prices of the works are to include for all these provisions and also clearance of debris.

HJ ABDUL RAHMAN HJ SHAARI
Pengarah
Bahagian Pemasaran Domestik

Item	Description	Unit	Amount	
			RM	Sen
	Note : **The Tenderer is to take note that the quantity indicated against any in this Schedule of Works shall be used as a guide only and shall not form part of the contract.** **DEMOLITION WORKS**			
A	To dismantle all existing suspended and plaster ceiling and to clear all debris from site.	180 m²		
B	Ditto existing double leaves door entrance inclusive all other related accessories and ditto.	1 NO.		
C	Ditto existing swing door and door frames at existing store area and machine room ditto	2 Nos.		
D	Ditto existing sliding door and door frames at meeting room ditto	1 NO.		
E	Ditto existing counter and related accessories at entrance area ditto.	1 NO.		
F	Ditto existing aircond, ventilation and all other related access	Lump Sum		
G	Ditto existing carpet in meeting room, manager room and machine room ditto	40 m²		
H	Ditto all cornice and skirting inclusive accessories ditto.	Lump Sum		
I	Ditto existing workstation and other office furniture specified by S.O's approval carefully and return to owner for safe keeping.	Lump Sum		
J	Ditto existing wooden broschure cabinet and to clear all debris from site.	Lump Sum		
K	Ditto all existing mosaic floor tiles internal and external stairs and cart off from site and make good to all works disturbed as per S.O's approval.	180 m²		
L	Ditto existing mosaic wall tiles at male and female toilet and cart off from site and make good to all works disturbed as per S.O's approval.	80 m²		
	To Collection	RM		

Item	Description	Unit	Amount	
			RM	Sen
M	To dismantle all existing water closet, taps, urinal and basins at male and female toilet and to clear all debris from site.	Lump Sum		
N	Ditto vanity top with toilet basin at male and female toilet, close up and make good as per existing soffit to S.O's approval	Lump Sum		
O	Ditto existing external signage carefully and to dispose	1 NO.		
P	Ditto existing wooden backdrop cabinet at existing information counter area and to clear all debris from site.	Lump Sum		
Q	Ditto existing vertical blinds carefully and to dispose.	Lump Sum		
R	Terminate, dismantle and scrape off all existing wiring inclusive of all other related accessories and to make good all works disturbed.	Lump Sum		
S	To remove all roof tiles and frames and to clear all debris from site	Lump Sum		
T	To demolish existing wall and to receive new door inclusive all other work's related accessories and to make good all works disturbed (manager room, pantry and surau).	3 Nos.		
U	To dismantle existing stainless steel bunting standee and make good to all works disturbed as per S.O'sapproval	10 Nos		
	EXTERNAL WORKS			
A	Making good of building external bricks and plaster profile with all necessary replacement, equipment and accessories required as to S.O.'s approval	Lump Sum		
B	Repaint to all existing brick wall surface and wooden surface with existing colour inclusive all other works related as to S.O.'s approval	Lump Sum		
C	Supply and install 12mm thk. selected fibrous plaster ceiling, fixed to soffit of slab with approved aluminium support suspension system and to be painted with white 'ICI' emulsion paint finish and water proofing on upper roofing including all other related and necessary works.(corridor and foyer)	65 m²		
	To Collection	RM		

Item	Description	Unit	Amount	
			RM	Sen
D	To do cleaning to all glass items and repaint to all aluminium frames	Lump Sum		
E	Making good of existing brick railing and repaint as per existing colour inclusive all other works related as to S.O's approval	Lump Sum		
F	To restructure existing staircase on the left side with new concrete ramp including all other related and necessary works	50 m²		
G	To construct concrete ramp at store room	55 m²		
H	Supply, install and construct new timber pergola with polycarbonate roof and roofing which wood products come with timber finishing that protects the wood work against outdoor weather including all other related and necessary works.(foyer)	Lump Sum		
	ROOF			
A	Supply, install and construct new roofing clay tiles, new metal roof structure, overlapping methods and drainage system including all other related and necessary works			
	INTERNAL WORKS			
	WALL AND PARTITIONING			
A	Scheme coat existing wall and column to receive new wall finishes as per specification.	Lump Sum		
B	To construct new brickwall for covering and to receive new accessories with 150mm thk. brickwall common clay bricks in cement and sand (1:3) mortar with and including exmet reinforcement at every fourth course with plaster on both sides as to S.O.'s approval. (manager room,pantry,surau and female toilet)	100 m²		
C	Construct ablution area beside female toilet consist of 150mm thk. and 1000mm height brickwall common clay bricks in cement and sand (1:3) mortar with including exmet reinforcement at every fourth course with plaster on both sides as to S.O's approval.	50 m²		
	To Collection	RM		

Item	Description	Unit	Amount	
			RM	Sen
	DOORS AND WINDOWS			
	Door Type : D1			
A	Supply and fix single leaf 12mm thk.frameless tempered clear glass swing door overall size 900mm x 2150mm high as described with **decorative frosted sticker motive** complete with 1200mm high approved stainless steel custom made door handle, lockset and patch fitting floor spring hinges(Dorma) and other necessary fittings, ironmongeries and accessories, inclusive magnetic door stopper and all to manufacturer's specifications as per detail drawing.(meeting room and foyer)	2 Nos.		
	Door Type : D2			
B	Supply and fix double leaves 12mm thk.frameless tempered clear glass swing door overall size 1800mm x 2150mm high as described with **decorative frosted sticker motive** complete with approved **stainless steel custom made door handle**, lockset and patch fitting floor spring hinges (Dorma) and other necessary fittings, ironmongeries, and accessories inclusive magnetic door stopper and all to manufacturer's details and specifications as per detail drawing.(entrance)	1 NO.		
	Door Type : D3			
C	Supply and fix single leaf high grade PVC swing door overall size 750mm X 2100mm high as described including timber door frame, all standard ironmongery and 25mm X 100mm timber architrive and apply black gloss paint finish to timber frames and architrive including all fixing accessories as epr detail drawing (male toilet and female toilet)	4 Nos.		
	Door Type : D4			
D	Supply and install architrive with half glass single leaf door overall size 900mm X 2150mm high including all fixing accessories (manager room)	1 NO.		
	Door Type : D5	2 Nos.		
E	Supply and fix single leaf 'Kasah' veneer timber flush door overall size 900mm x 2100mm high with laminate finish and 3mm thk.groove line as described complete with hanging on butt hinges including necessary ironmongeries and approved door handle and lockset, exposed door closer with 25mm x 100mm 'Kasah' timber architrave 100mm x 50mm thk.'Kasah' timber door jamb and 100mm x 38mm thk.'kasah' timber frame and apply with natural stain finish to all exposed timber surface and black stain to architrave inclusive of magnetic door stopper as per door schedule and detail drawing no.(pantry and store)			
	Door Type : D6			
F	Supply and install polycarbonate sliding door overall size 900mm X 2100mm high including all fixing accessories.(surau)	1 NO.		
	Roller Shutter : RS	1 NO.		
G	Supply and install motorized perforated aluminium roller shutter overall size 1000mm X 3000mm high complete with frames, ironmongeries and apply with 'ICI' ash grey gloss paint finish including all fixing accessories all as per manufacturer's instruction and to S.O's approval. (store)			
	To Collection	RM		

Item	Description	Unit	Amount	
			RM	Sen
	WALL FINISHES			
A	Make good existing wall and column to receive new wall finish as specification	Lump Sum		
B	Prepare and apply one (1) coat of alkali resisting primer and two (2) coats of 'ICI Pearl Glo-Lily White' or other equal and approved emulsion paint finish to general surface of walls and columns to receive spray paint	300 m²		
C	Prepare and apply 'Marbleflek-B235' or other equal and approved multicolour **spray paint** finish to manufacturer's specifications to general surfaces wall and columns	300 m²		
D	Supply and lay water proofing membrance laid on and levelling base screed and protective screed all in accordance to manufacturer's instructions and to S.O.'s approval (female toilet, male toilet, ablution and pantry)	85 m²		
E	Supply and lay 300mm x 300mm 'White Horse Barroco Series C30028' of other equal and approval ceramic floor tiles polished finish bedded and jointed in cement and sand (1:3) and pointed in matching coloured cement and including cement and sand (1:3) scredd inclusive tiles skirting all to S.O's approval. (female toilet, male toilet and ablution area)	100 m²		
F	Supply and erect floor to 2400mm height full glazed tempered frameless wall with 12mm thk. Tempered glass panel with silicone joint complete with head and bottom U-channel rubber cushion and decorative sandblasted sticker motive, complete with all necessary standard accessories and including other related and necessary works	10 m²		
	FLOOR FINISHES			
A	To levelling and prepare hack off floor area to the required floor finish level to receive new floor finishes including all necessary works to S.O.'s approval.	180 m²		
B	Supply and lay water proofing membrance laid on and levelling base screed and protective screed all in accordance to manufacturer's instructions and to S.O.'s approval.(female toilet, male toilet, ablution area and pantry)	50 m²		
C	Supply and lay 600mm x 600mm 'White Horse HMP 60707' of other equal and approval porcelain granite floor tiles polished finish bedded and jointed in cement and sand (1:3) and pointed in matching coloured cement and including cement and sand (1:3) screed inclusive tiles skirting all to S.O's approval. (refer floor finishes drawing)	65 m²		
	To Collection	RM		

Item	Description	Unit	Amount	
			RM	Sen
D	Supply and lay 300mm x 300mm 'White Horse Arellano Series C30023'of other equal and approval ceramic floor tiles polished finish bedded and jointed in cement and sand (1:3) and pointed in matching coloured cement and including cement and sand (1:3) screed inclusive tiles skirting all to S.O's approval. (male toilet, female toilet and ablution)	20 m²		
E	Supply and lay 300mm x 300mm 'White Horse Javea Series C30030'of other equal and approval ceramic floor tiles polished finish bedded and jointed in cement and sand (1:3) and pointed in matching coloured cement and including cement and sand (1:3) screed inclusive tiles skirting all to S.O's approval.	40 m²		
F	Supply and lay 600mm x 600mm 'HEUGA 784 - Toffee - Colour 900775 with GLASBAC backing' or other equal and approved carpet tiles finish with glue underlay or approved, including all other related and necessary works to S.O's approval.(manager room and store room 2)	40 m²		
G	Supply and lay cement render polished finish bedded and jointed in cement and sand (1:3) and pointed in matching coloured cement and including cement and sand (1:3) screed inclusive tiles skirting all to S.O's approval	20 m²		
	CEILING FINISHES			
A	Supply and install 12mm thk. selected fibrous plaster ceiling, fixed to soffit of slab with approved aluminium support suspension system and including forming opening for down light and air-conditioning, blow-up and ceiling cornice and to be paint with white 'ICI' emulsion paint finish, including all other related and necessary works.	180 m²		
B	Supply and install air return grill including all other necessary accessories, including all other related and necessary works.	5 Nos.		
C	Extra for 600mm X 600mm X 12mm thk. fibrous plaster ceiling access or service panel ditto.	5 Nos.		
	To Collection	RM		

Item	Description	Unit	Amount	
			RM	Sen
	FURNITURING			
	LOOSE FURNITURE			
A	Poster Panel Supply, deliver and place clear perspex poster panel overall size 784mm X 1086mm high as per detail drawing.	2 Nos.		
B	Executive Low Back Chair Supply, deliver and place in position ' Executive Low Back Chair ' size 550mm X 530mm X 1180mm high of black leather and chrome legs with castors	10 Nos.		
C	Visitor's Chair Supply, deliver and place in position ' Visitor's Chair ' overall size 550mm X 530mm X 1180mm high of black leather and chrome leg	5 Nos.		
D	Custome Made Single Seater Sofa Supply, deliver and place in position 'Single Seater Sofa' leather fabrics overall size 800mm x 770mm x 850mm high as per detail drawing	2 Nos.		
E	Polypropylene Seat Supply, deliver and place in position ' Polypropylene Seat ' overall size 450mm X 500mm X 1220mm	3 Nos.		
F	Manager's Working Table Supply, deliver and place in position ' Manager's Working Table ' overall size 2000mm X 800mm X 700mm high inclusive of mobile padestal, keyboard tray and PC space.	1 NO.		
G	Supply, deliver and place **3M 'SELAMAT DATANG'** with wording floor mat 1500mm x 900mm.(background black colour,wording red colour)	1 NO.		
H	Notice Board Supply, deliver and place new **notice board** with aluminium frame and safety ABS cap with lockable sliding glass and lock where all document are protected and also visible overall size 1000mm X 1000mm high.	1 NO.		
I	Langkawi Fun Map With Frameless Supply, deliver and install **Langkawi fun map with silver** colour aluminium frame overall size 1500mm X 1200mm high inclusive all necessary work to S.O's approval as per detail drawing	2 Nos	**10,000**	**0**
	To Collection	RM		

Item	Description	Unit	Amount	
			RM	Sen
J	Meeting Table Supply, deliver and install Meeting Table overall size 2100mm X 1200mm X 750mm high inclusive all necessary work to S.O's approval as per detail drawing	1 NO.		
J	Full Height Metal Broschure Rack Fabricate and construct '**Full Height Metal Broschure Rack**' 3 tier overall size 1000mm x 700mm x 2830mm high	2 Nos		
K	Full Height Wooden Broschure Rack Fabricate and construct '**Full Height Wooden Broschure Rack'** overall size 2000mm x 3460mm x 700mm x 2100mm high	1 NO.		
L	Side Coffee Table Supply, deliver and place in position ' Custom Made Wooden Side Coffe Table' with overall size diametre 800mm X 700mm high	1 NO.		
M	Supply and install selected 2800mm height "**Blinds Fabric Filtering Roller Shades with Continuous Loop Clutch**" or other equal and has a new fashion fabrics made of 100% Polyester and a continuous clutch loop roller mechanism, shade with cassette c/w heavy duty track and pully and other necessary accessories, including other related and necessary works to manufacturer's detail. **FURNITURING** BUILT-IN FURNITURE	70 m²		
A	Information Counter Fabricate and construct ' Information Counter ' overall size 3000mm X 900mm X 800mm high, all as per detail drawing.	1 NO.		
B	Backdrop Fabricate and construct ' Backdrop ' overall size 3630mm X 100mm X 3000mm high inclusive shelf-made or support ready to receive plasma TV including all necessary works and fixing accessories all as per detail drawing	1 NO.		
C	Supply, and fix ' Backdrop Sign ' as described, 20mm thk. stainless steel lettering in stainless steel and sticker finish for text and logo including all necessary works and fixing accessories all as per detail drawing	1 NO.		
	To Collection	RM		

Item	Description	Unit	Amount	
			RM	Sen
D	External Signage Supply and fix ' External Building Identification Sign ' overall size 6000mm x 250mm x 900mm high c/w 40W 'Philips' flourescent tube ligh, choke 7A lighting point, timer c/w timer switch, electrical wiring and control panel including mild steel bracket and holder, 25mm x 25mm mild steel hollow section structure and including all necessary fittings and fixing accessories, including all other related and necessary works as per detail drawing	1 NO.		
E	Roadside Signage To supply and fix 'Roadside Sign' overall size 940mm x 1067mm high with 2600mm. high from ground level complete with mild steel framing and stands as per detail drawing (wording on bothside)	2 Nos.		
F	Working Hours Sticker Supply and fix 297mm x 420mm high ' Working Hours sticker' as per detail drawing. Bevel edge c/w selected cut out coloured sticker, 3M scotchcal translucent 3630 black colour and including all necessary works and fixing accessories all as per detail drawing.	1 NO.		
G	TOLAK and TARIK Sticker Supply and fix ' TOLAK and TARIK Sticker' as per detail drawing Bevel edge c/w selected cut out coloured sticker, 3M scotchcal translucent 3630 black colour and including all necessary works and fixing accessories all as per detail drawing.	1 NO.		
H	Custom Made Wooden Working Table Supply, deliver and place in position of 'Custom Made Wooden Working Table' overall size 1800mm X 500mm X 750mm high.	1 NO.		
I	Custom Made Wooden Dry Pantry Table Fabricate and construct '**Custom Made Wooden Dry Pantry Table**' c/w solid surface on top overall size 1800mm X 500mm X 750mm high all as per detail drawing	1 NO.		
J	Supply, deliver and place garden dining set of 4 collapsible teak chairs and collapsible teak dining table including all necessary works and fixing accessories all as per detail drawing	1 set		
K	Mobile Broschure Rack Fabricate and construct 'Mobile Broschure Rack' overall size **1400mm X 500mm x 1800mm high** clear perspex magazine shelf with wood and laminate finishing c/w stainless steel lettering with stickers to be mount on stand to app. as per detail drawing.	2 Nos		
	To Collection	RM		

Item	Description	Unit	Amount	
			RM	Sen
L	Pantry Cabinet Fabricate and construct 'Pantry Cabinet' overall size 2390mm X 700mm X 2100mm high as describes comprising combination of low cabinet overall size 2390mm X 700mm X 860mm high, top hung cabinet overall size 2390mm X 400mm X 650mm high, 300mm X 300mm homogenous tiles polish finish, dual stainless steel sink, swing pillar tap witk plumbing works all as per detail drawing.	1 NO.		
M	Custom Made Wooden Manager Full Height Cabinet Fabricate and construct '**Custom Made Wooden Full Height Cabinet**' overall size 3055mm X 500mm X 900mm high all as per detail drawing	1 NO.		
N	Custom Made Wooden Filing Cabinet Fabricate and construct '**Custom Made Wooden Filing Cabinet'** c/w roller drawer and document filing overall size 1300mm X 700mm X 1450mm high all as per detail drawing	1 NO.		
O	Custom Made Wooden Poster Rack Fabricate and construct '**Custom Made Wooden Poster Rack'** c/w roller drawer overall size 1500mm X 700mm X 2100mm high all as per detail drawing	1 NO.		
P	Supply, install and place blind bamboo (bidai buluh) roller shades with continuous loop clutch overall size 3080mm X 2100mm and 1930mm X 2100mm high as per S.O's approval	2 Nos		
Q	Ditto wooden telekung hanger ditto	1 NO.		
R	Perspex Brochure Rack - **TIC Langkawi International Airport** Supply and install clear perspex overall size : a) 898mm X 230mm X 8mm thk. b) 939mm X 300mm X 8mm thk. c) 920mm X 300mm X 8mm thk. d) 1220mm X 1850mm X 12mm thk. frame fix to the perspex partition inclusive all other necessary works as per detail drawing	 6 Nos. 2 Nos. 2 Nos. 2 Nos.		
	To Collection	RM		

Item	Description	Unit	Amount	
			RM	Sen
	SANITARY FITTINGS			
A	Hack, supply and install all new necessary cold water plumbing, soil and waste piping including all necessary fittings and works all as per S.O's approval.(toilet, pantry and ablution)	Lump Sum		
B	Apply, supply and install water meter inclusive of professional endorsement, submission, testing and commissioning ditto	Lump Sum		
C	Water Closet : WC Hack, supply and install Close-coupled washdown pedestal WC, series WBSENW140 brand **Johnson Suisse** overall size 670mm X 360mm X 780mm high with 6 litres single flush, windsor 140 BO water closet, trend cistern, trend lid, trend 6L fittings and straight outlet connecter and accessories required as to S.O's approval.	2 Nos.		
D	Vanity Basins : B Hack, supply and install Yale Vanity Basins, series WBAAYL100 brand **Johnson Suisse** overall size 365mm X 400mm X 190mm high with three semi-punched tapholes and accessories required as to S.O's approval.	2 Nos.		
E	Supply and install Monte Carlo pedestal, series WBABM C000 brand **Johnson Suisse** overall size 165mm X 640MM high and accessories required as to S.O's approval	2 Nos.		
F	Basin Mixer : BM Hack, supply and install Ferrara Basin Mixer, series WBFA300550CP brand **Johnson Suisse** with chrome plated and indicated for basin and accessories required as to S.O's approval.	2 Nos.		
G	Shower Hose and Wall Bracket - S Supply and install shower hose, series WBFA300583CP brand **Johnson Suisse** and wall bracket, series WBFA300585CP and accessories required.	2 Nos.		
H	Toilet Roll Holder - TPH Supply and install semi-recessed toilet roll holder, series WBBA100127CP brand **Johnson Suisse** and accessories required.	2 Nos.		
I	Supply, deliver and install **stainless steel floor trap** overall size 152mm X 152mm including all necessary fittings and works all as per S.O's approval.	5 Nos.		
J	Shower Arm & Flange : SA Supply and install shower arm and flange,series WBFA300579CP brand **Johnson Suisse** and accessories required	2 Nos.		
	To Collection	RM		

Item	Description	Unit	Amount	
			RM	Sen
K	Shower Mixer : SM Supply and install Genova Concealed Shower Mixer, series WBFA300547CP brand **Johnson Suisse** and accessories required	2 Nos.		
L	Ablution Tap : AT Supply, deliver and install Toscana Ablution Tap (WBFA300601CP) brand **Johnson Suisse** mount on the wall come with swivel spout including all necessary fittings and works all as per S.O'sapproval.	1 NO		
M	Bib Tap : BT Supply, deliver and install Toscana Bib Tap (WBFA300543CP) brand **Johnson Suisse** mount on the wall including all necessary fittings and works all as per S.O'sapproval.	2 Nos		
N	Glass shelf with bar : GS Supply and install glass shelf with bar, series WBBA1001125CP overall size 134mm X 530mm X 77mm and accessories required as to S.O's approval.	2 Nos		
O	Mirror : M Supply and install wall mounted mirror with aluminium frame overall size 500mm X 900mm and accessories required as to S.O's approval	3 Nos		
P	Supply and install robe hook set, series WBSSRH000 **Johnson Suisse** overall size 70mm (h) X 70mm (l) X 33mm(w) ditto	4 Nos		
	ENDORSEMENT AND SUBMISSIONS			
A	Prepare and submit of architectural drawing of 5 sets in an A1 size paper and to be endorsed by contractor's or panel certified architect	Lump Sum		
B	Prepare and submit of electrical or single line drawing of 5 sets in an A1 size paper and to be endorsed by certified parties	Lump Sum		
C	Prepare and submit of Professional Engineer drawing of 5 sets in an A1 size paper with endorsement	Lump Sum		
D	Prepare and submit for approval of all endorsed drawings to the relevant authorities related	Lump Sum		
	EXTRA WORKS			
A	Supply and coordinate transport, movers and packers to and from site to TIC Jetty Point	Lump Sum		
	To Collection	RM		

Item	Description	Unit	Amount	
			RM	Sen
	M&E			
A	Supply and install selected 150mm diameter PLC halogen down light (**double tube**) including all neseccary wiring and standard accessories, switch button and all necessary works related	53 Nos.		
B	Ditto new eye ball down light ditto	3 Nos.		
C	Ditto new power point cable 32 Amp. for aircond ditto	6 Nos.		
D	Supply and install new power point at 1200mm high from floor level with socket cable and trunking ditto.	38 Nos.		
E	Ditto new fax line at 1200mm high from floor level with cable and trunking ditto.	1 NO.		
F	Ditto new telephone direct line at 1200mm high from floor level with cable and trunking ditto.	4 Nos		
G	Ditto new ' UTP CAT 5E' data line at 1200mm high from floor level with cable and trunking ditto.	4 Nos.		
H	Ditto new 3 Com switches with 16 port 10/100 at 1350mm high from floor finish level ditto.	1 NO.		
I	Ditto new Astro point at 1200mm high from floor finish level c/w application Astro line ditto	1 NO.		
J	Ditto new digital telephone set ditto	3 Nos.		
K	Ditto new ' Streamyx ' internet services and including all neseccary charges ditto.	1 NO.		
L	Ditto new ' Linksys WRT300N Wireless-N Broadband Router at 1350mm high from floor finish level ditto.(6 port)	1 NO.		
M	Ditto 3.0 h.p split unit 'York' ceiling cassette type air-conditioning c/w condensing unit, refrigerant piping, drain, pipe, water pump, thermostate control, interlocking wiring, recharging gas and iron bracket as per specification and including other neseccary accessories, including all other related and necessary works	4 Nos.		
N	Ditto 2.0 h.p. split unit ' York ' wall mount type ditto	2 Nos		
O	Ditto new Standalone Door Access System for main entrance and office entrance inclusive of backup batteries from Nibo Corp s/b model ST100 with emergency break glass and all other related conceal cabling with conduit	1 NO.		
P	Ditto **motorized projection screen** matt white surface c/w 100% vinyl stretchable surface overall size 96" X 96" inclusive all other related and necessary works	1 NO.		
	To Collection	RM		

Item	Description	Unit	Amount	
			RM	Sen
Q	Supply and install **Dell 4210X Mainstream Projector** inclusive conceal cabling with extension arm including all other related and necessary works	1 NO.		
R	Ditto RFNet Wireless Combo Router **(APRT-2801GS)** inclusive conceal cabling of aduquate power supplies, network cables and any related necessary accessories and cabling all as per supplier's specifications and requirements	1 NO		
S	Ditto Panasonic Network Cameras **(BB-HCM531)** inclusive conceal cabling of aduquate power supplies, network cables and any related necessary accessories and cabling all as per supplier's specifications and requirements	2 Nos		
T	Ditto new Linksys Wireless - G 802.11g network card	3 Nos.		
U	Supply and install new 3 Phase 60 amp. Distrubution Box (DB) including all internal & external cabling inclusive all necessary conceal wiring and standard accessories. **(price inclusive of professional endorsement, submission to authority, testing and commissioning)**	1 Lot		
V	To disconnect, dismantle, remove and dispose off from site or handed over to the Client of the existing equipment accessories to ensure site is ready to receive new installation.	1 NO.		
W	Supply new TNB metering panel to suit the new design requirement according to TNB;s requirements.	1 NO.		
X	To supply and install new SSB-G and ESB-M c/w MCCB, MCB, ATS, capacitor bank, control, relays and other associated accessories.	1 NO.		
Y	Supply, deliver and install **6U switch rack** to be wall mount complete with all related accessories as per suppliers specifications	1 NO.		
Z	To supply and install adequate numbers of power supply switches for lights with conceal cabling	Lump Sum		
AA	Supply, deliver and install conceal type 1 x 8W emergency light with all related accessories as per suppliers specifications	8 Nos.		
AB	Supply, deliver and install **KELUAR** sign with light with all related accessories as per suppliers specifications	1 NO.		
AC	Supply and install 60" ceiling fan type KDK K15V8 or equivalent c/w all neseccary fixings and fittings accessories	1 NO		
	To Collection	RM		

Item	Description	Unit	Amount	
			RM	Sen
	MECHANICAL & ELECTRICAL APPLIANCES			
A	Supply, deliver and place in position **Dell Desktop Computer** or equivalent as per requirements: • Intel® Core™i3 Processor 5xx(4M,HT) Intel Pentium Processor G6950/2.80GHz • Intel® Q57 Express Chipset • 4GB RAM with 4 DIMM slots; Non-ECC dual-channel 1333MHz DDR3 SDRAM, up to 8GB • Integrated Intel® Graphics Media Accelerator HD • Integrated Ethernet LAN 10/100/1000 • 10 External USB 2.0 ports and 1 Internal USB 2.0 • 160GB Hard Disk (c:100GB and d:60GB) • 1 Parallel • 1 Serial • 1 RJ-45 • 1 VGA • 1 Display Port • 1 eSATA • 2 Line-in (stereo/microphone) • 2 Line-out (headphone/speaker) • 19 inch LCD Monitor • 16x DVD/RW Optical Drive with software • Dell AX510 Sound Bar Speakers • Dell Laser Mouse • Dell Keyboard • Preinstalled Genuine Windows 7 Professional with Downgrade Rights Service to Windows® XP Professional 32-Bit with CD and manual • Professional Support for End Users 24x7 • Technical Support & Assistance for End Users; 5 years • 5 year extended warranty, service and support (including parts and labour)	3 Nos		
B	Supply, deliver and place in position all the electronics item as follows:			
	i. HP LaserJet ~ printer	1 NO.		
	ii. Umoi NE-6000 Series or equivalent ~ digital punch clock	3 Nos		
	iii. LC37A37M ~ 37" HD READY AQUOS LCD TV or equivalent inclusive wall mount extension with full accessories.	2 Nos		
	iv. DV-SL2200W or equivalent~ DVD Player inclusive extension wiring inside store room 1 with full accessories	2 Nos		
	v. Panasonic NN-ST557M or equivalent ~ microwave	1 NO.		
	vi. Cornell CJKB18C or equivalent~ Kettle	1 NO.		
	viii. Ricoh Aficio FX200 - fax machine	1 NO.		
	ix. Epson 2480 Photo Scanner	1 NO.		
	vii. Panasonic NR-A16KN or equivalent~ Refrigerator Single Door	1 NO.		
	viii. Sharp PJW400 or equivalent ~ 16" electric wall fan	1 NO.		
	To Collection	RM		

Item	Description	Unit	Amount	
			RM	Sen
	SUMMARY PUSAT PENERANGAN PELANCONGAN GEORGETOWN, PULAU PINANG			
	To Collections On Page 1 of 17			
	To Collections On Page 2 of 17			
	To Collections On Page 3 of 17			
	To Collections On Page 4 of 17			
	To Collections On Page 5 of 17			
	To Collections On Page 6 of 17			
	To Collections On Page 7 of 17			
	To Collections On Page 8 of 17			
	To Collections On Page 9 of 17			
	To Collections On Page 10 of 17			
	To Collections On Page 11 of 17			
	To Collections On Page 12 of 17			
	To Collections On Page 13 of 17			
	To Collections On Page 14 of 17			
	To Collections On Page 15 of 17			
	To Collections On Page 16 of 17			
	Grand Collection	RM		

TIC KUAH, LANGKAWI

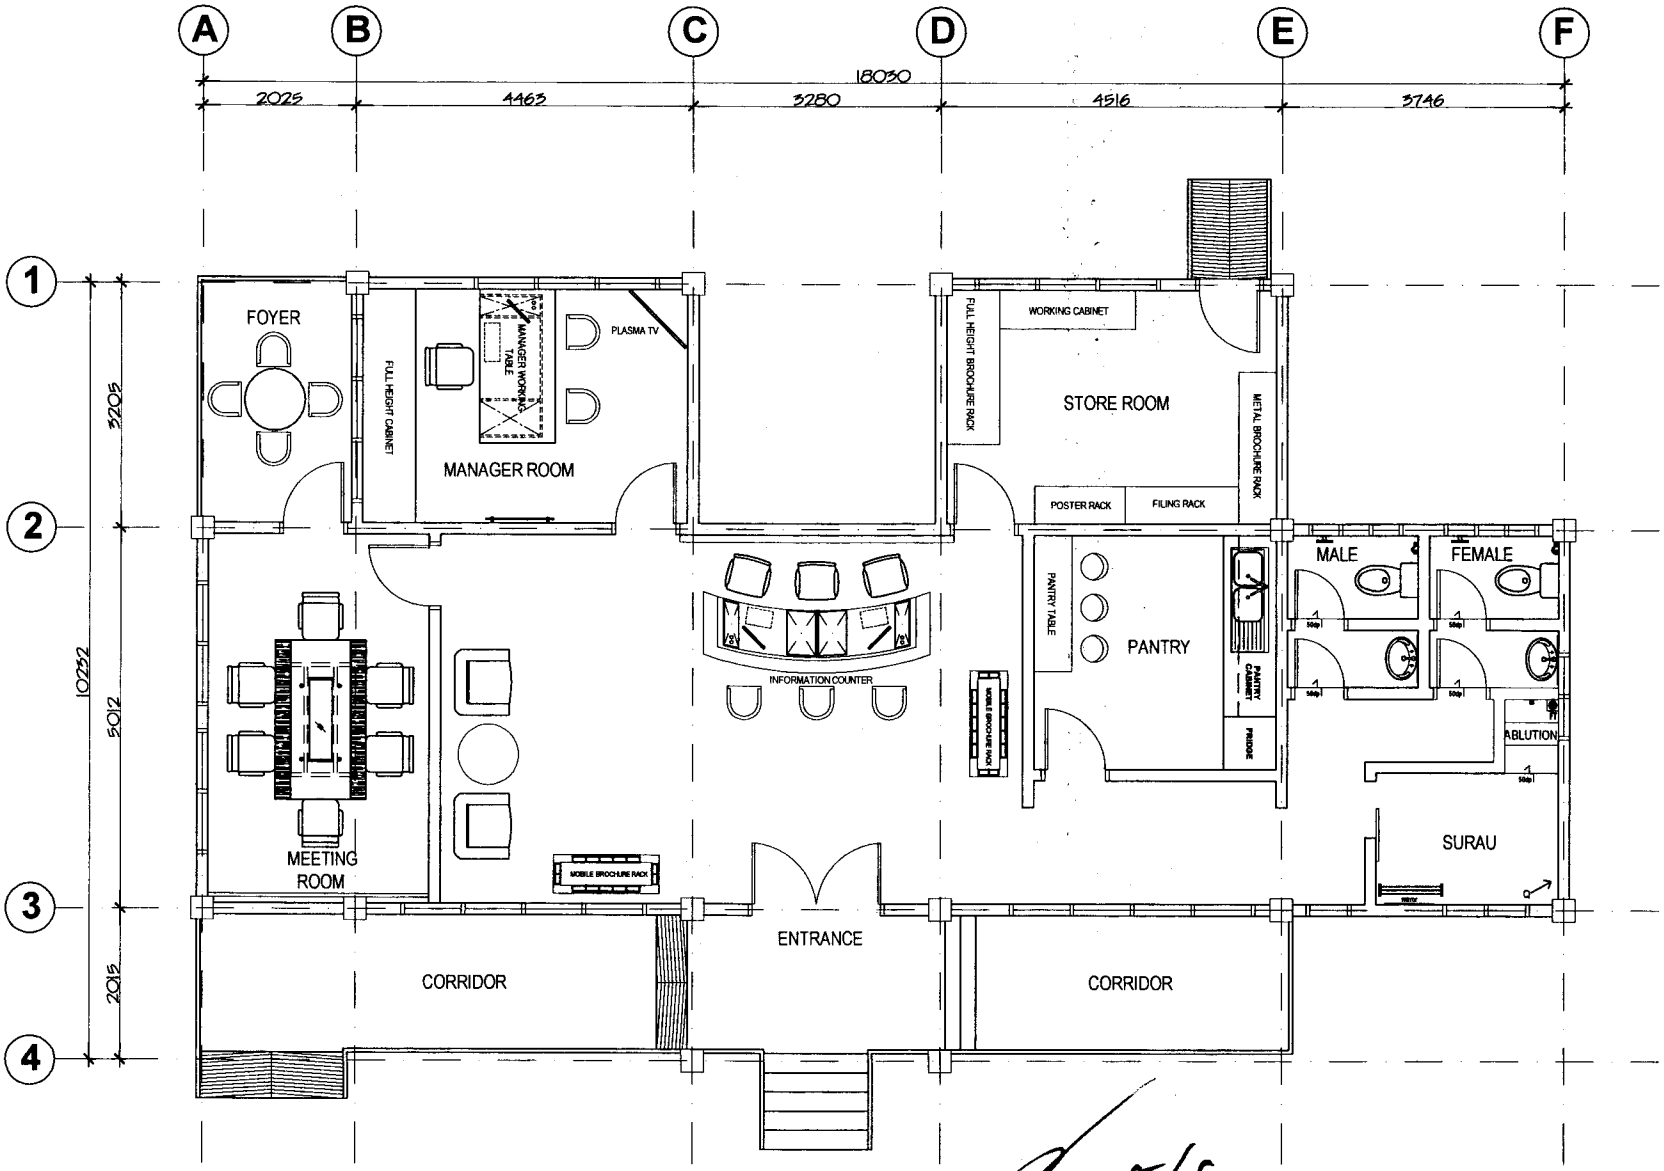

PROPOSED FLOOR PLAN

SCALE 1:100

HJ ABDUL RAHMAN HJ SHAARI
Pengarah
Bahagian Pemasaran Domestik

OWNER:

TOURISM MALAYSIA

LEMBAGA PENGGALAKAN PELANCONGAN MALAYSIA
(KEMENTERIAN PELANCONGAN, MALAYSIA)
MENARA DATO' ONN, PUTRA WORLD TRADE CENTRE, 45, JALAN TUN ISMAIL, 50480, KUALA LUMPUR
TEL : 03-2615 8528/ 8526/ 8188
: 03-2692 4554

INTERIOR DESIGN CONSULTANT:

PROJECT TITLE:

CADANGAN REKABENTUK RUANG DALAMAN PUSAT PENERANGAN PELANCONGAN (TIC) KUAH, LANGKAWI, KEDAH

UNTUK TETUAN:
LEMBAGA PENGGALAKAN PELANCONGAN MALAYSIA

DRAWING TITLE:

- PROPOSE LAYOUT FLOOR PLAN

NOTES:-

*ALL MEASUREMENTS MUST BE CHECKED AT SITE BY THE CONTRACTOR AND NOTIFICATION TO BE MADE TO THE DESIGNER / ARCHITECT BEFORE COMMENCEMENT OF WORK IN THE EVENT OF ANY DISCREPANCY ARISING FROM THE DRAWING.

*ALL FIXING DETAIL TO BE SUBMITTED TO DESIGNER / ARCHITECT BY CONTRACTOR FOR APPROVAL PRIOR TO INSTALLATION.

*A MOCK UP SAMPLE FOR ALL TYPES OF SELECTED FURNITURE IS REQUIRED TO BE PRODUCED FOR APPROVAL PRIOR TO PROCEEDING FOR TOTAL INSTALLATION.

This drawing is copyright.
Contractors must check all dimensions on site.
Only figured dimensions are to be used.
Discrepancies must be reported immediately to the architect before proceeding.

	Date
(Authorised Representative)	
Approved / Resubmit / Disapprove Remarks	
(Principle Interior Designer)	

FOR CONSULTANT	DATE
DESIGN BY : NADIA	03/06/09
DRAWN BY : NADIA	
CHECKED BY :	
SCALE : 1 : 50	

DRAWING NUMBER:
TIC-KUAH-TD1/FP/002

Amendments

Date	No	Remarks	Status
-	-	-	-

1 2 3 4 5 6

TIC KUAH, LANGKAWI

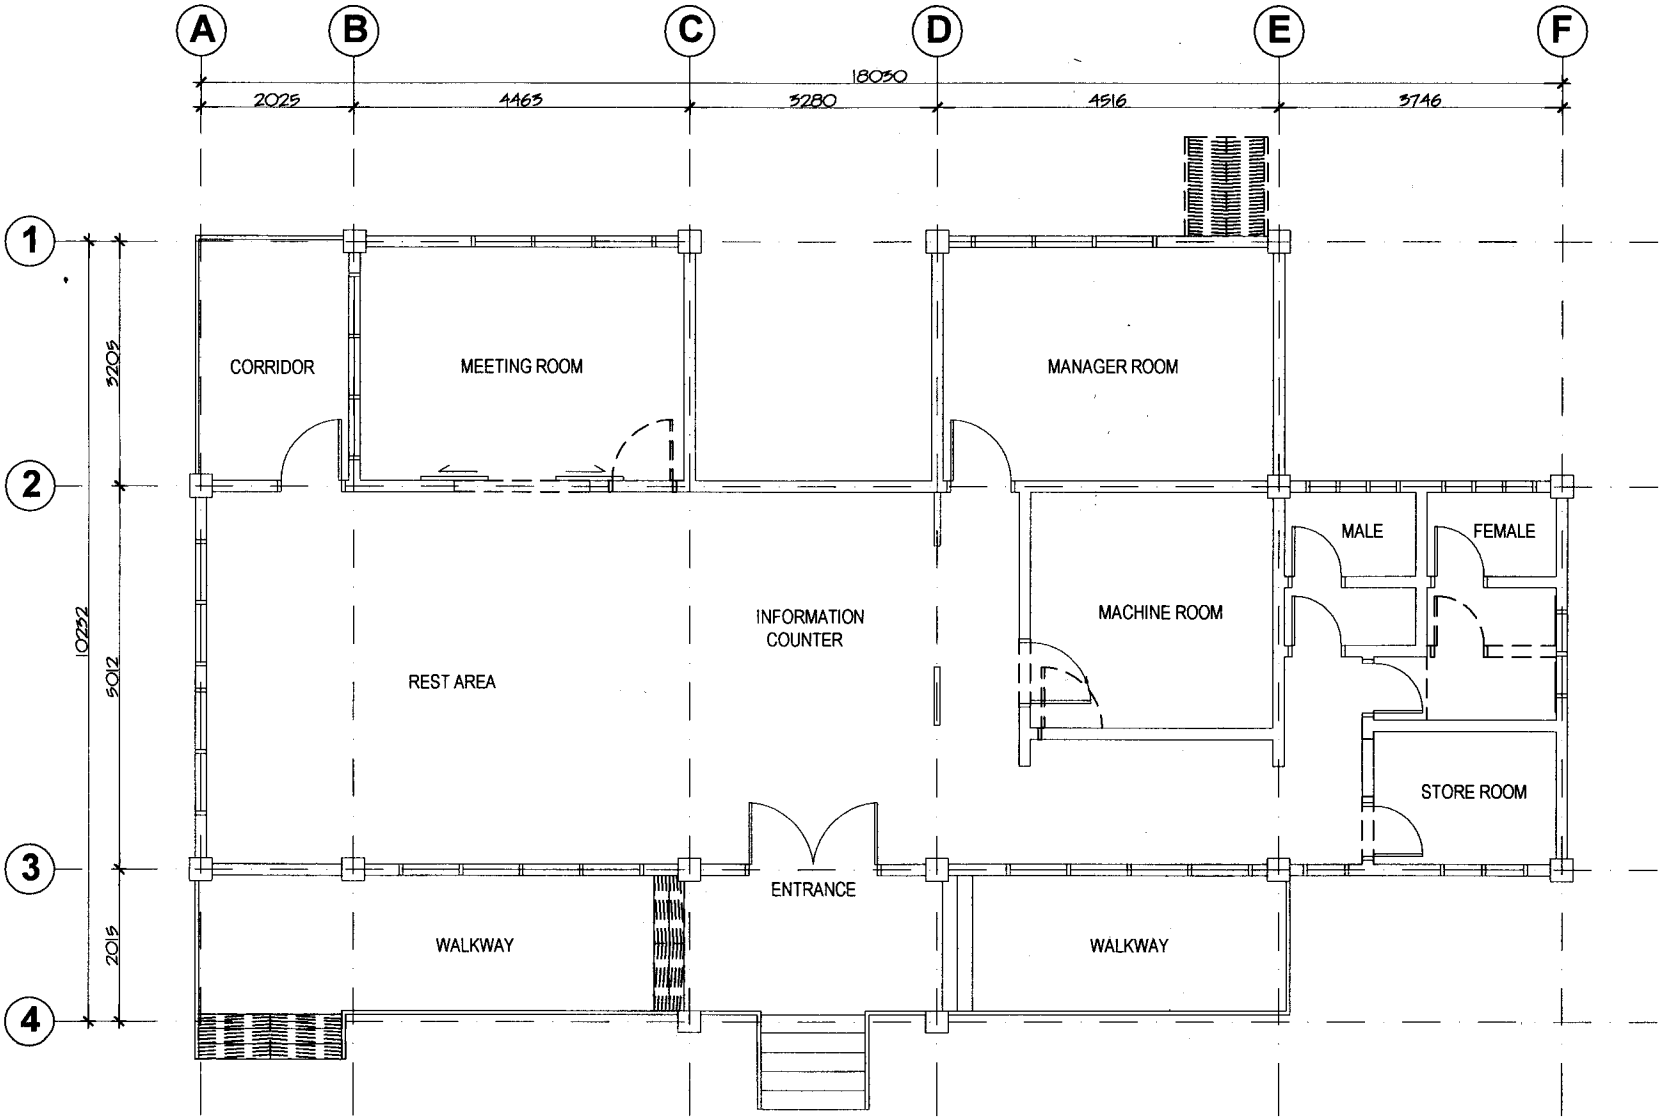

AS BUILT DRAWING

SCALE 1:100

OWNER:

TOURISM MALAYSIA

LEMBAGA PENGGALAKAN PELANCONGAN MALAYSIA
(KEMENTERIAN PELANCONGAN, MALAYSIA)
MENARA DATO' ONN, PUTRA WORLD TRADE CENTRE, 45, JALAN TUN ISMAIL, 50480, KUALA LUMPUR
TEL : 03-2615 8528/ 8526/ 8188
: 03-2692 4554

INTERIOR DESIGN CONSULTANT:

PROJECT TITLE:

CADANGAN REKABENTUK RUANG DALAMAN PUSAT PENERANGAN PELANCONGAN (TIC) KUAH, LANGKAWI, KEDAH

UNTUK TETUAN:
LEMBAGA PENGGALAKAN PELANCONGAN MALAYSIA

DRAWING TITLE:

- EXISTING LAYOUT FLOOR PLAN

NOTES:-

*ALL MEASUREMENTS MUST BE CHECKED AT SITE BY THE CONTRACTOR AND NOTIFICATION TO BE MADE TO THE DESIGNER / ARCHITECT BEFORE COMMENCEMENT OF WORK IN THE EVENT OF ANY DISCREPANCY ARISING FROM THE DRAWING.

*ALL FIXING DETAIL TO BE SUBMITTED TO DESIGNER / ARCHITECT BY CONTRACTOR FOR APPROVAL PRIOR TO INSTALLATION.

*A WORK UP SAMPLE FOR ALL TYPES OF SELECTED FURNITURE IS REQUIRED TO BE PRODUCED FOR APPROVAL PRIOR TO PROCEEDING FOR TOTAL INSTALLATION.

This drawing is copyright.
Contractors must check all dimensions on site. Only figured dimensions are to be used. Discrepancies must be reported immediately to the architect before proceeding.

	Date
(Authorised Representative)	
Approved / Resubmit / Disapprove Remarks	
(Principle Interior Designer)	

FOR CONSULTANT	DATE
DESIGN BY : NADIA	03/08/09
DRAWN BY : NADIA	
CHECKED BY :	
SCALE : 1 : 50	

DRAWING NUMBER:
TIC-KUAH-TD1/FP/001

Amendments

Date	No	Remarks	Status
-	-	-	-

1 2 3 4 5 6

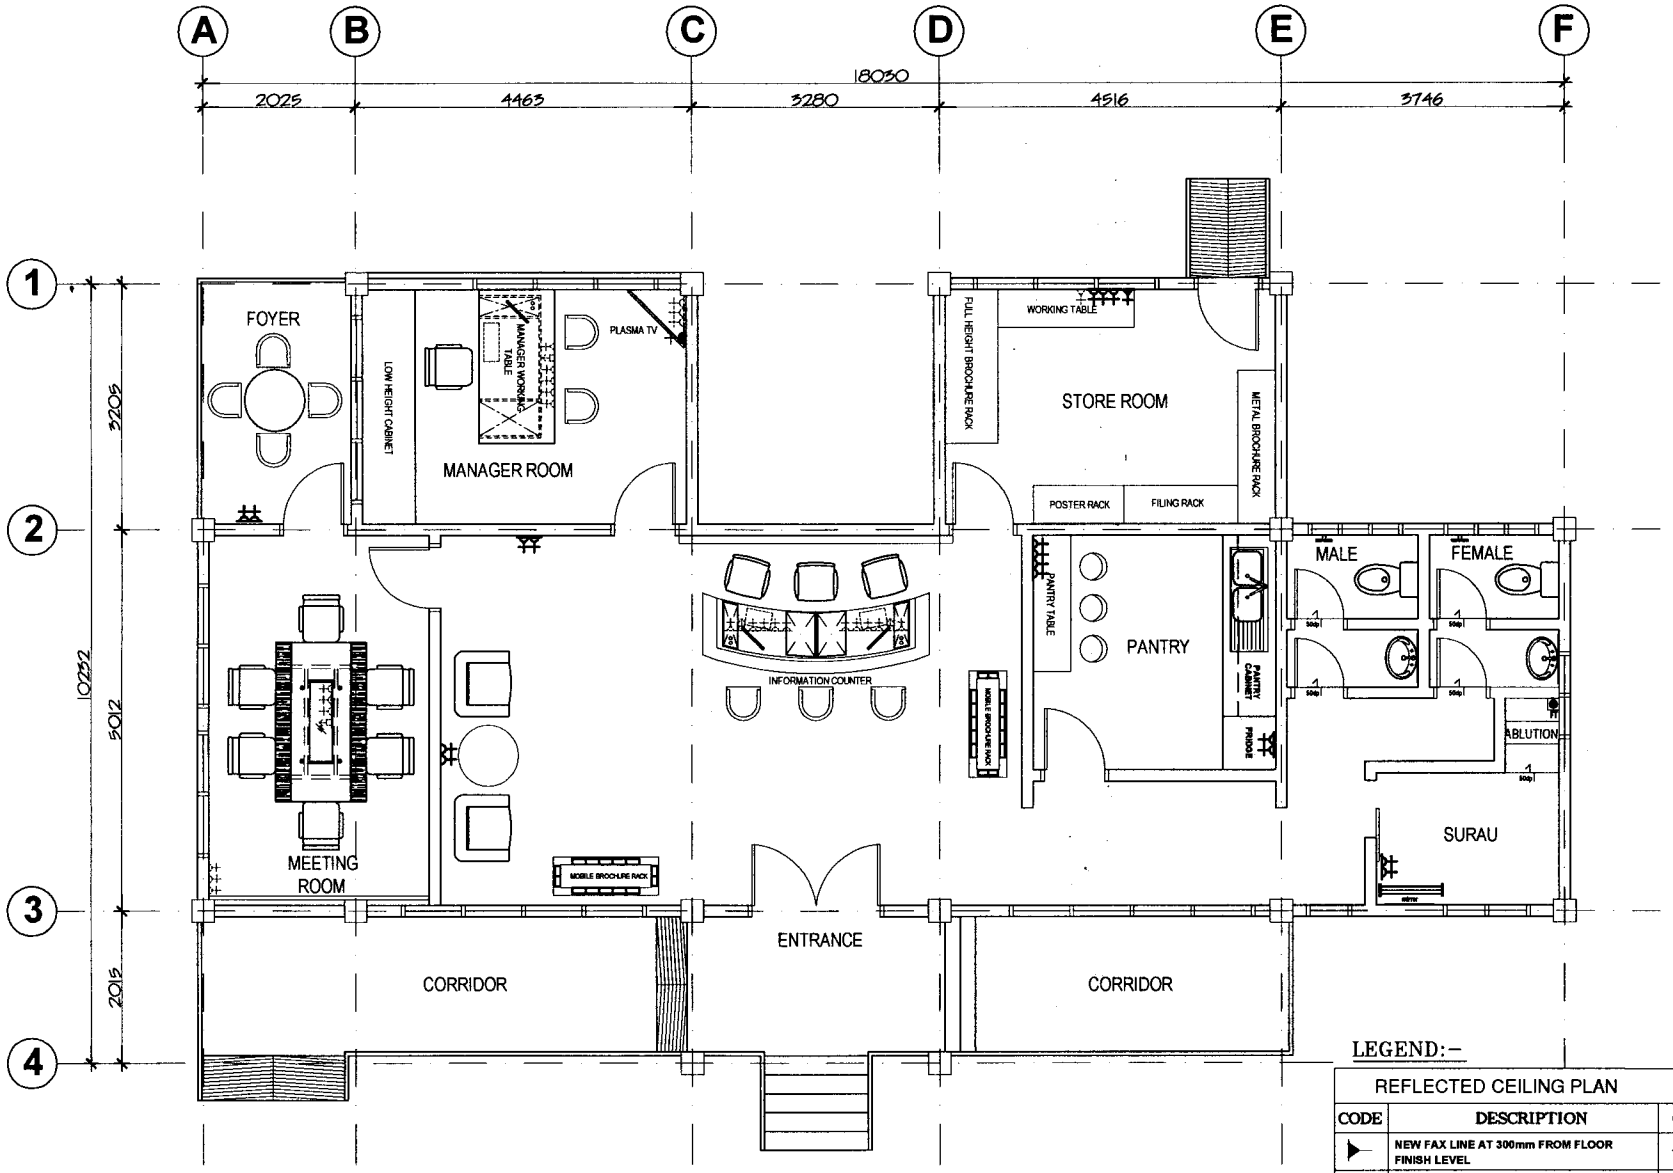

ELECTRICAL FLOOR PLAN

SCALE 1:100

LEGEND:-

REFLECTED CEILING PLAN		
CODE	DESCRIPTION	QTY
	NEW FAX LINE AT 300mm FROM FLOOR FINISH LEVEL	1 NO.
	NEW TEL. DIRECT LINE AT 300mm FROM FLOOR FINISH LEVEL.	4 Nos.
	NEW POWER POINT AT 300mm FROM FLOOR FINISH LEVEL.	38 Nos.
	NEW 'UTP CAT 5E' DATA LINE AT 300mm FROM FLOOR FINISH LEVEL.	4 Nos.
ASTRO	ASTRO PT. AT 300MM HT.FROM FLOOR LEVEL.	1 NO.

OWNER:

TOURISM MALAYSIA

LEMBAGA PENGGALAKAN PELANCONGAN MALAYSIA
(KEMENTERIAN PELANCONGAN, MALAYSIA)

MENARA DATO' ONN, PUTRA WORLD TRADE CENTRE, 45, JALAN TUN ISMAIL, 50480, KUALA LUMPUR
TEL : 03-2615 8528/ 8526/ 8188
: 03-2692 4564

INTERIOR DESIGN CONSULTANT:

PROJECT TITLE:

CADANGAN REKABENTUK RUANG DALAMAN PUSAT PENERANGAN PELANCONGAN (TIC) KUAH, LANGKAWI, KEDAH

UNTUK TETUAN:
LEMBAGA PENGGALAKAN PELANCONGAN MALAYSIA

DRAWING TITLE:

- ELECTRICAL LAYOUT FLOOR PLAN

NOTES:-

*ALL MEASUREMENTS MUST BE CHECKED AT SITE BY THE CONTRACTOR AND NOTIFICATION TO BE MADE TO THE DESIGNER / ARCHITECT BEFORE COMMENCEMENT OF WORK IN THE EVENT OF ANY DISCREPANCY ARISING FROM THE DRAWING.

*ALL FIXING DETAIL TO BE SUBMITTED TO DESIGNER / ARCHITECT BY CONTRACTOR FOR APPROVAL PRIOR TO INSTALLATION.

*A MOCK UP SAMPLE FOR ALL TYPES OF SELECTED FURNITURE IS REQUIRED TO BE PRODUSED FOR APPROVAL PRIOR TO PROCEEDING FOR TOTAL INSTALLATION.

This drawing is copyright.
Contractors must check all dimensions on site. Only figured dimensions are to be used. Discrepancies must be reported immediately to the architect before proceeding.

Date

(Authorised Representative)

Approved / Resubmit / Disapprove
Remarks

(Principle Interior Designer)

FOR CONSULTANT	DATE
DESIGN BY : NADIA	03/06/09
DRAWN BY : NADIA	
CHECKED BY :	
SCALE : 1 : 50	

DRAWING NUMBER:

TIC-KUAH-TD1/FP/003

Amendments

Date	No	Remarks	Status
-	-	-	-

1 2 3 4 5 6

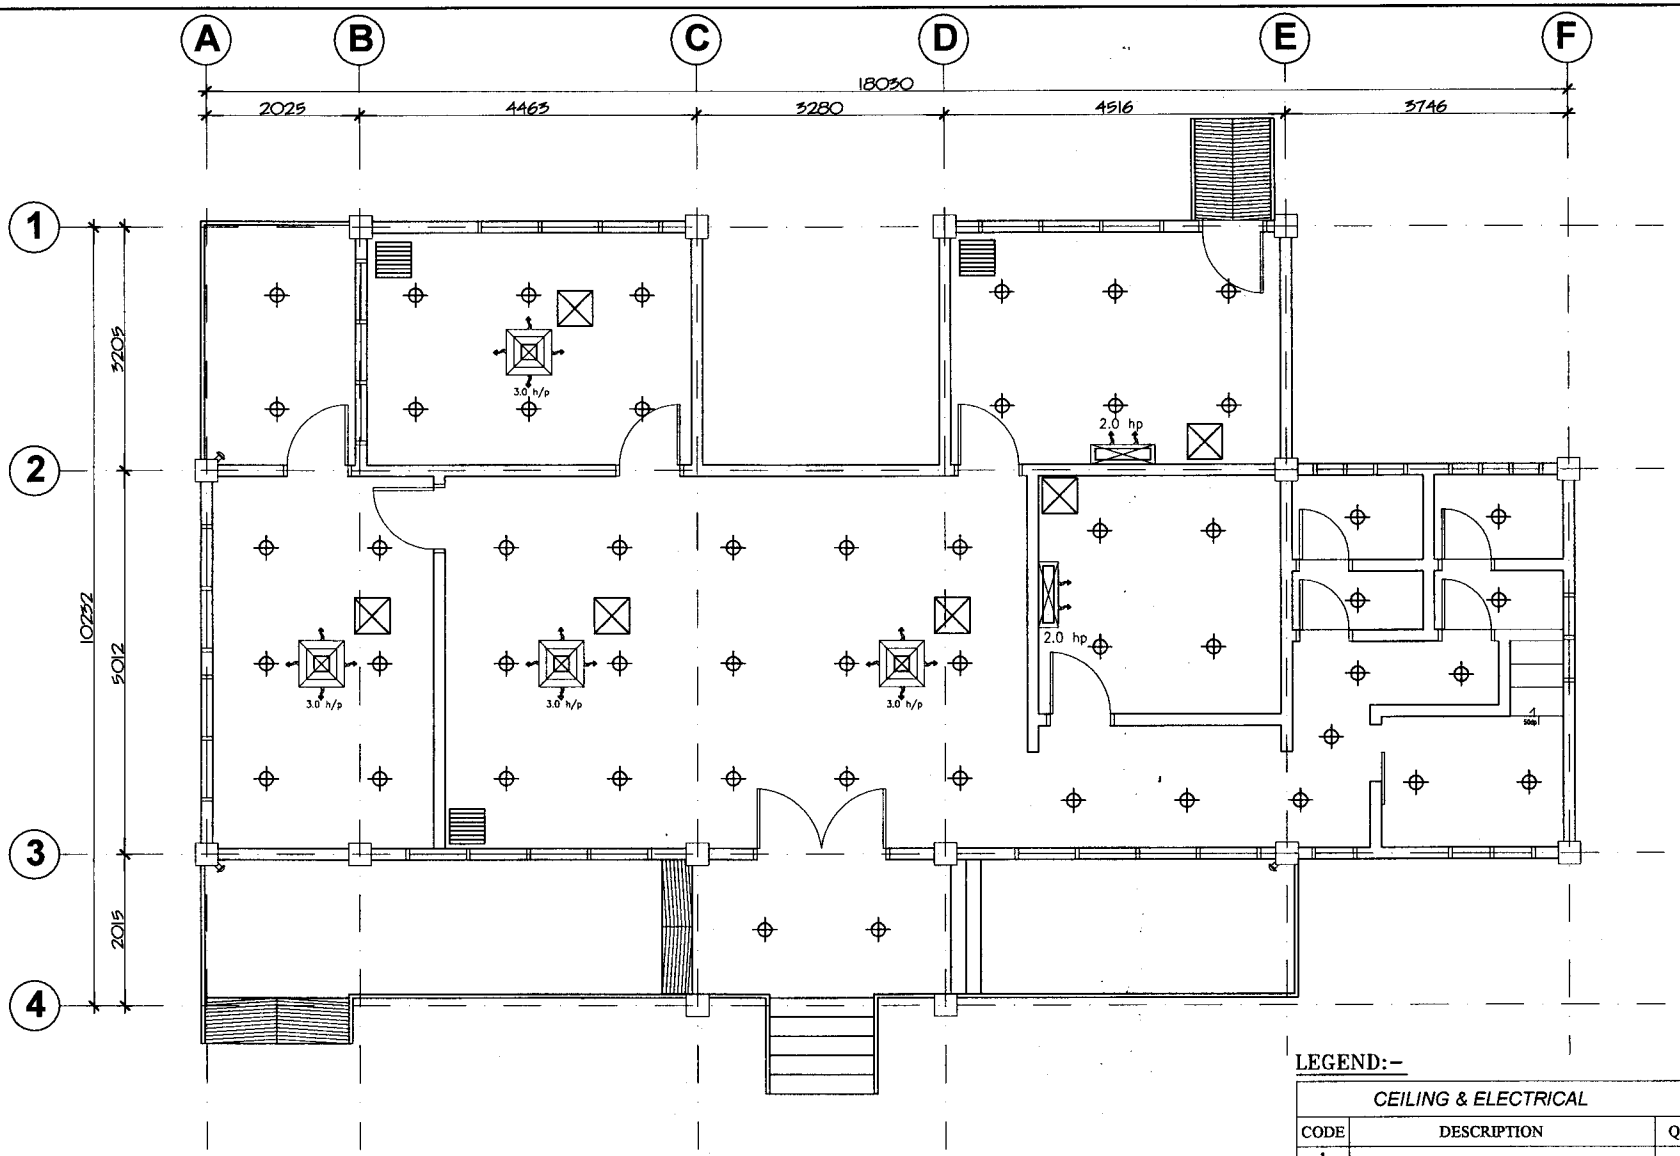

LEGEND:-

CEILING & ELECTRICAL		
CODE	DESCRIPTION	QTY
3.0 hp	SEL. CASSETTE UNIT CEILING MOUNTED	3 nos.
2.0 hp	SEL. SPLIT UNIT WALL MOUNTED	2 nos.
	SEL. 150mm PLC DOWN LIGHT TO APP.	53 nos.
	SEL. AIR RETURN GRILL	3 nos.
	ACCESS PANEL	5 nos.
	SEL. SPOTLIGHT WALL MOUNTED	3 nos.

CEILING FLOOR PLAN

SCALE 1:100

OWNER:

TOURISM MALAYSIA

LEMBAGA PENGGALAKAN PELANCONGAN MALAYSIA
(KEMENTERIAN PELANCONGAN, MALAYSIA)
MENARA DATO' ONN, PUTRA WORLD TRADE CENTRE, 45, JALAN TUN ISMAIL, 50480, KUALA LUMPUR
TEL : 03-2615 8528/ 8526/ 8188
: 03-2692 4554

INTERIOR DESIGN CONSULTANT:

PROJECT TITLE:

CADANGAN REKABENTUK RUANG DALAMAN PUSAT PENERANGAN PELANCONGAN (TIC) KUAH, LANGKAWI, KEDAH

UNTUK TETUAN:
LEMBAGA PENGGALAKAN PELANCONGAN MALAYSIA

DRAWING TITLE:

- CEILING FLOOR PLAN

NOTES:-

*ALL MEASUREMENTS MUST BE CHECKED AT SITE BY THE CONTRACTOR AND NOTIFICATION TO BE MADE TO THE DESIGNER / ARCHITECT BEFORE COMMENCEMENT OF WORK IN THE EVENT OF ANY DISCREPANCY ARISING FROM THE DRAWING.

*ALL FIXING DETAIL TO BE SUBMITTED TO DESIGNER / ARCHITECT BY CONTRACTOR FOR APPROVAL PRIOR TO INSTALLATION.

*A MOCK UP SAMPLE FOR ALL TYPES OF SELECTED FURNITURE IS REQUIRED TO BE PRODUCED FOR APPROVAL PRIOR TO PROCEEDING FOR TOTAL INSTALLATION.

This drawing is copyright.
Contractors must check all dimensions on site. Only figured dimensions are to be used. Discrepancies must be reported immediately to the architect before proceeding.

Date

(Authorised Representative)

Approved / Resubmit / Disapprove
Remarks

(Principle Interior Designer)

FOR CONSULTANT	DATE
DESIGN BY : NADIA	03/06/09
DRAWN BY : NADIA	
CHECKED BY :	
SCALE : 1 : 50	

DRAWING NUMBER:
TIC-KUAH-TD1/FP/004

Amendments

Date	No	Remarks	Status
-	-	-	-

1 2 3 4 5 6

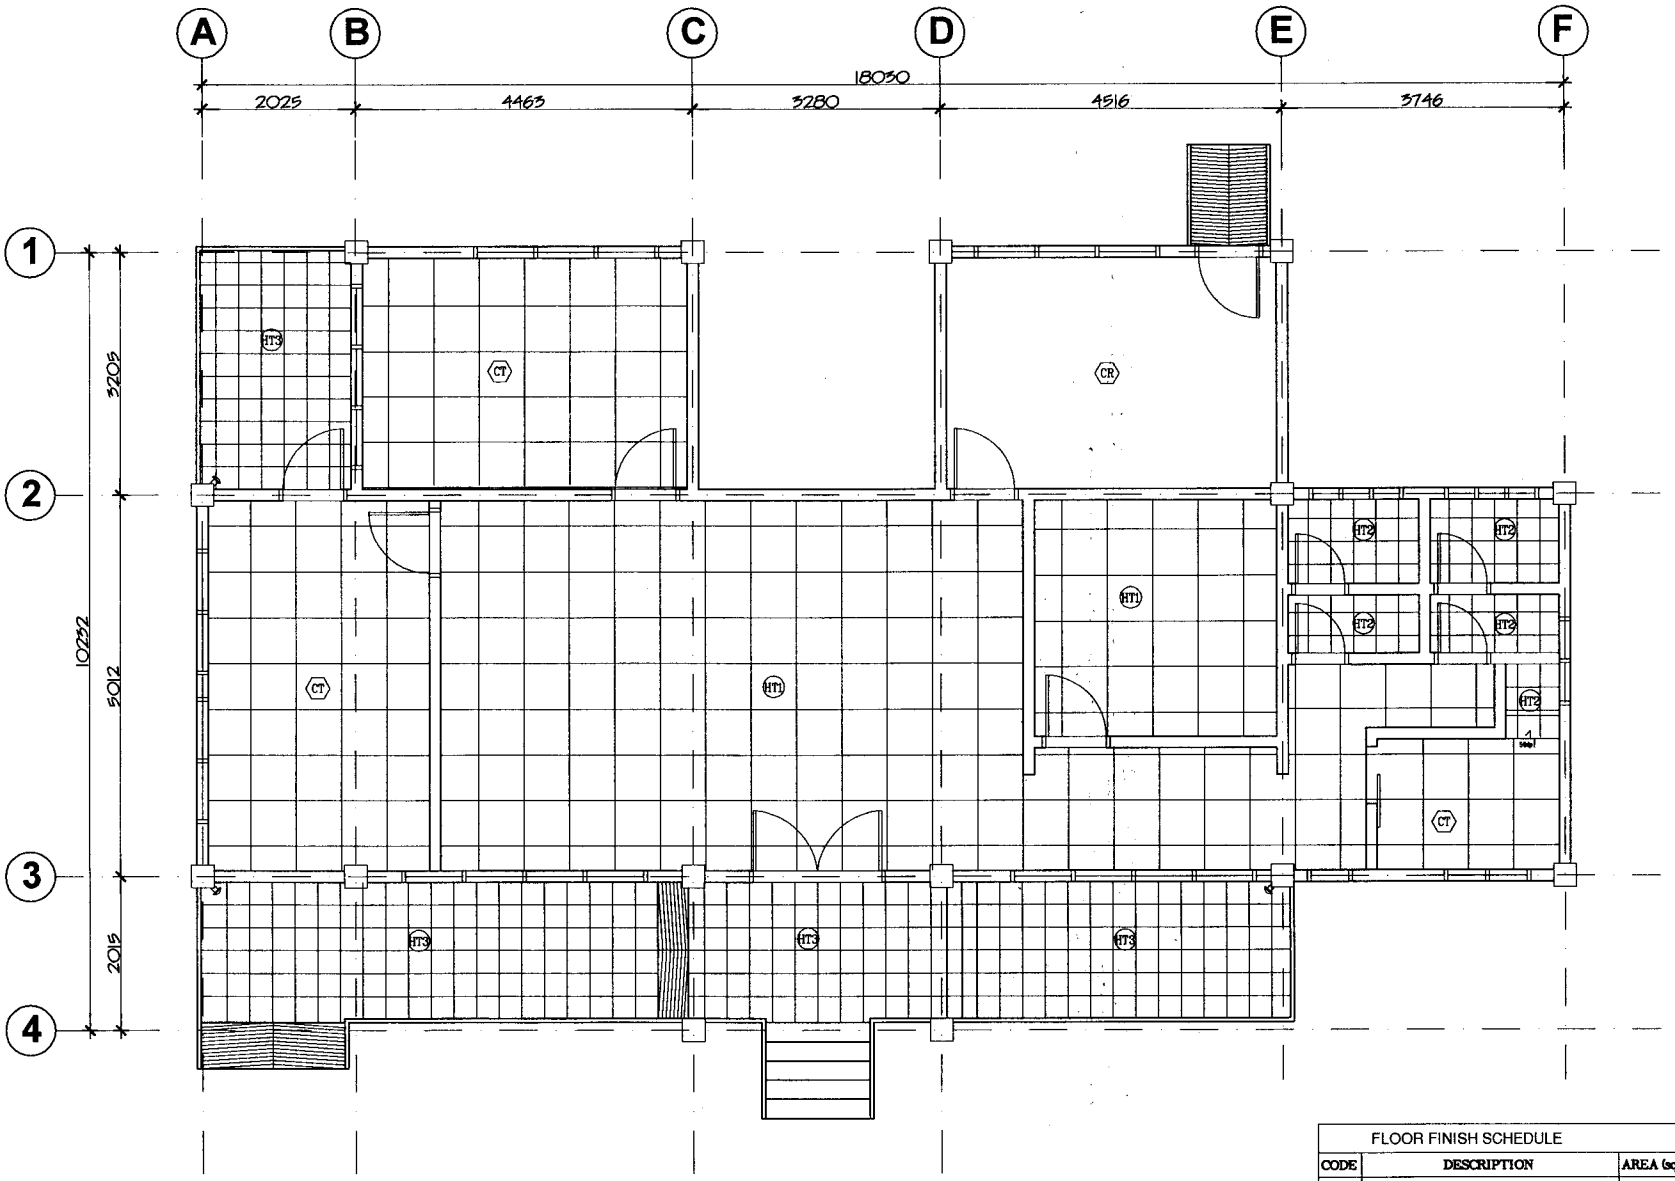

FLOOR FINISHES

SCALE 1:100

FLOOR FINISH SCHEDULE		
CODE	DESCRIPTION	AREA (sqm)
HT1	SEL. 600mm x 600mm HOMOGENEOUS POLISHED FLOOR TILE TO APP. (WHITE HORSE HMP 60707)	65
HT2	SEL. 300mm x 300mm HOMOGENEOUS POLISHED FLOOR TILE TO APP. (WHITE HORSE C30028)	15
HT3	SEL. 300mm x 300mm HOMOGENEOUS POLISHED FLOOR TILE TO APP. (WHITE HORSE JAVEA C30030)	40
CR	CEMENT RENDER	20
CT	SEL. 600mm x 600mm CARPET TILES FINISH (SPEC: HEUGA 784 – TOFFEE – 775)	40

OWNER:

TOURISM MALAYSIA

LEMBAGA PENGGALAKAN PELANCONGAN MALAYSIA
(KEMENTERIAN PELANCONGAN, MALAYSIA)
MENARA DATO' ONN, PUTRA WORLD TRADE CENTRE, 45, JALAN TUN ISMAIL, 50480, KUALA LUMPUR
TEL : 03-2615 8528/ 8526/ 8188
: 03-2692 4554

INTERIOR DESIGN CONSULTANT:

PROJECT TITLE:

CADANGAN REKABENTUK RUANG DALAMAN PUSAT PENERANGAN PELANCONGAN (TIC) KUAH, LANGKAWI, KEDAH

UNTUK TETUAN:
LEMBAGA PENGGALAKAN PELANCONGAN MALAYSIA

DRAWING TITLE:

- FLOOR FINISHES

NOTES:-

*ALL MEASUREMENTS MUST BE CHECKED AT SITE BY THE CONTRACTOR AND NOTIFICATION TO BE MADE TO THE DESIGNER / ARCHITECT BEFORE COMMENCEMENT OF WORK IN THE EVENT OF ANY DISCREPANCY ARISING FROM THE DRAWING.

*ALL FIXING DETAIL TO BE SUBMITTED TO DESIGNER / ARCHITECT BY CONTRACTOR FOR APPROVAL PRIOR TO INSTALLATION.

*A MOCK UP SAMPLE FOR ALL TYPES OF SELECTED FURNITURE IS REQUIRED TO BE PRODUSED FOR APPROVAL PRIOR TO PROCEEDING FOR TOTAL INSTALLATION.

This drawing is copyright.
Contractors must check all dimensions on site.
Only figured dimensions are to be used.
Discrepancies must be reported immediately to the architect before proceeding.

Date

(Authorised Representative)

Approved / Resubmit / Disapprove
Remarks

(Principle Interior Designer)

FOR CONSULTANT	DATE
DESIGN BY : NADA	03/08/09
DRAWN BY : NADA	
CHECKED BY :	
SCALE : 1 : 50	

DRAWING NUMBER:

TIC-KUAH-TD1/FP/005

Amendments

Date	No	Remarks	Status
-	-	-	-

1 2 3 4 5 6

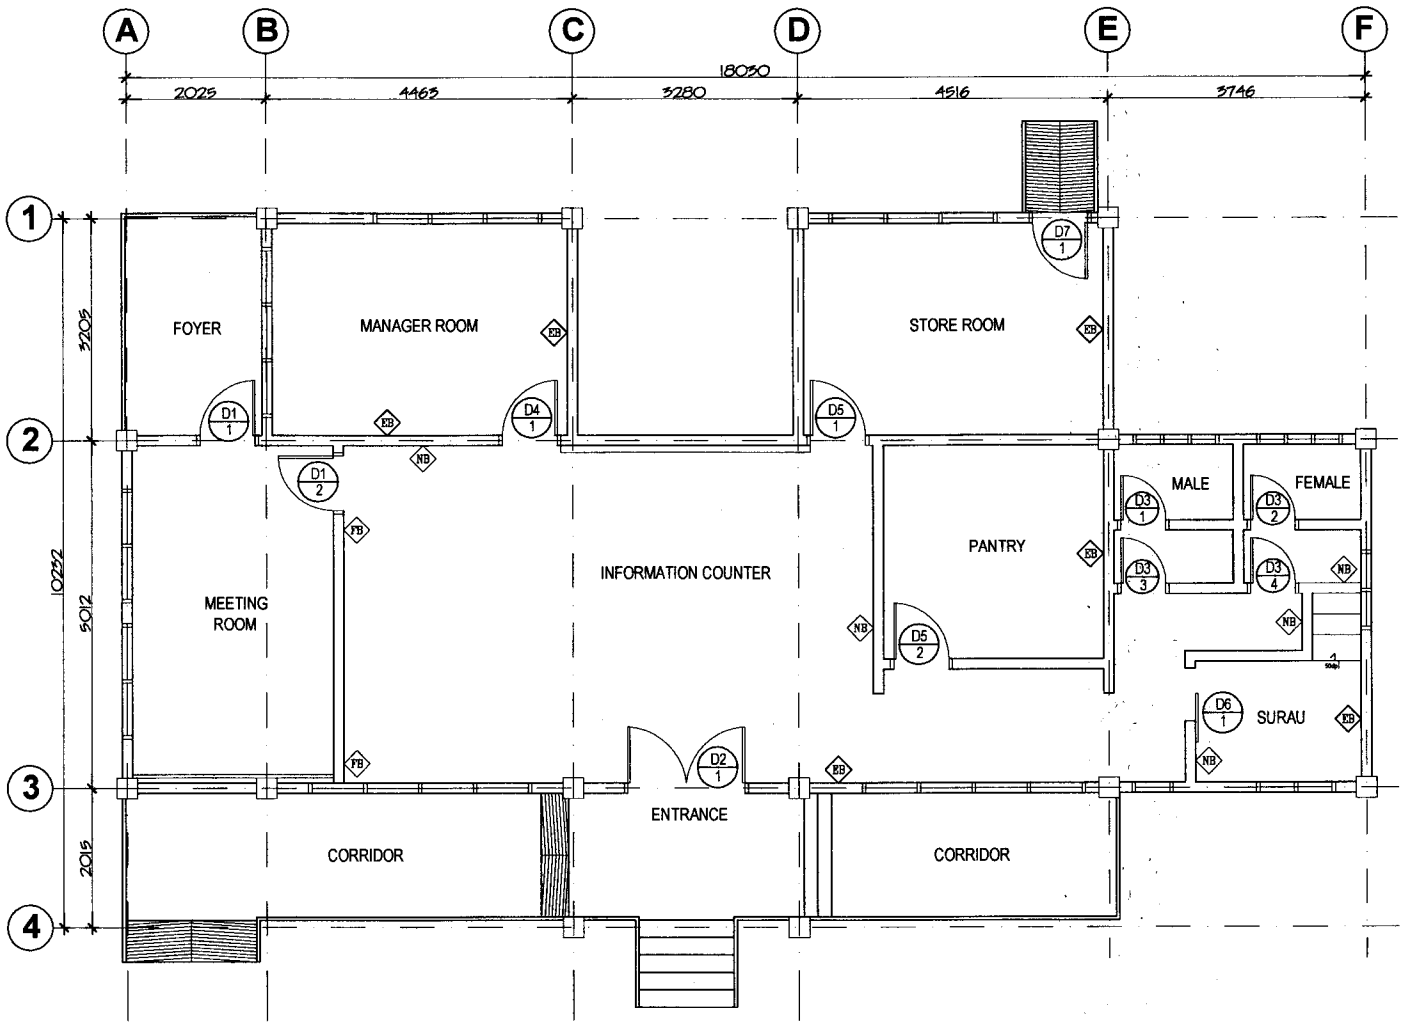

DOOR SCHEDULE

SCALE 1:110

PARTITION & BRICKWALL SCHEDULE	
CODE	DESCRIPTION
FB	NEW FLOOR TO CEILING HEIGHT 75mm THK GYPSUM BOARD PARTITION WITH GALVANISE STEEL STUD FLUSH FINISH ON BOTHSIDE TAPE AT ALL JOINT TO BE FINISHED AS SPECIFICATION.
NB	NEW FLOOR TO 3000mm HT., 150mm THK. BRICK WALL WITH CEMENT PLASTER FINISH ON BOTH SIDE TO RECEIVE NEW FINISHES AS PER SPECIFICATION.
EB	EXISTING FLOOR TO 3000mm HT., 150mm THK. BRICKWALL WITH CEMENT PLASTER FINISH ON BOTH SIDE TO RECEIVE NEW FINISHES AS PER SPECIFICATION.

DOOR / WINDOW SCHEDULE		
CODE	DESCRIPTION	QTY
D1	SEL. 1150mm x 2150mm HT. 12mm THK. TEMPERED GLASS DOOR W/ STANDBLASTED DECORATIVE STICKER MOTIVE C/W CUSTOME MADE STAINLESS STEEL DOOR HANDLE, LOCKSET AND PATCH FITTING FLOOR SPRING HINGES & ALL THE NECESSARY ACCESSORIES TO APP. (SPEC: DORMA OR EQUIVALENT)	2
D2	SEL. 1810mm x 2150mm HT. 12mm THK. TEMPERED GLASS DOOR W/SANDBLASTED DECORATIVE STICKER MOTIVE C/W STAINLESS STEEL DOOR HANDLE LOCKSET AND PATCH FITTING FLOOR SPRING HINGES & ALL THE NECESSARY ACCESSORIES TO APP. (SPEC: DORMA OR EQUIVALENT)	1
D3	SEL. 900mm x 2100mm PVC SWING DOOR INCLUDING ALL FIXING ACCESSORIES.	4
D4	SEL. 900mm x 2100mm HT. KASAH VENEER FLUSH DOOR IN STAIN FINISH WITH LAMINATE FIN. AND 3mm THK GROVE LINE C/W TIMBER DOOR JAMB AND ARCHITRAVE IN BLACK STAIN FIN. WITH HALF GLASS C/W ALL STANDARD IRONMONGERIES TO APP.	1
D5	SEL. 900mm x 2100mm HT. KASAH VENEER FLUSH DOOR IN STAIN FINISH WITH LAMINATE FIN. AND 3mm THK GROVE LINE C/W TIMBER DOOR JAMB AND ARCHITRAVE IN BLACK STAIN FIN. C/W ALL STANDARD IRONMONGERIES TO APP.	2
D6	SEL. 900mm x 2100mm POLYCARBONATE SLIDING DOOR INCLUDING ALL FIXING ACCESSORIES.	1
D7	SEL. 3000mm x 3000mm MOTORIZED PERFORATED ALUMINIUM ROLLER SHUTTER INCLUDING ALL FIXING ACCESSORIES.	1

OWNER:

TOURISM MALAYSIA

LEMBAGA PENGGALAKAN PELANCONGAN MALAYSIA
(KEMENTERIAN PELANCONGAN, MALAYSIA)
MENARA DATO' ONN, PUTRA WORLD TRADE CENTRE, 45, JALAN TUN ISMAIL, 50480, KUALA LUMPUR
TEL : 03-2615 8528/ 8526/ 8188
: 03-2692 4554

INTERIOR DESIGN CONSULTANT:

PROJECT TITLE:

CADANGAN REKABENTUK RUANG DALAMAN PUSAT PENERANGAN PELANCONGAN (TIC) KUAH, LANGKAWI, KEDAH

UNTUK TETUAN:
LEMBAGA PENGGALAKAN PELANCONGAN MALAYSIA

DRAWING TITLE:

- DOOR SCHEDULE

NOTES:-

*ALL MEASUREMENTS MUST BE CHECKED AT SITE BY THE CONTRACTOR AND NOTIFICATION TO BE MADE TO THE DESIGNER / ARCHITECT BEFORE COMMENCEMENT OF WORK IN THE EVENT OF ANY DISCREPANCY ARISING FROM THE DRAWING.

*ALL FIXING DETAIL TO BE SUBMITTED TO DESIGNER / ARCHITECT BY CONTRACTOR FOR APPROVAL PRIOR TO INSTALLATION.

*A MOCK UP SAMPLE FOR ALL TYPES OF SELECTED FURNITURE IS REQUIRED TO BE PRODUSED FOR APPROVAL PRIOR TO PROCEEDING FOR TOTAL INSTALLATION.

This drawing is copyright.
Contractors must check all dimensions on site. Only figured dimensions are to be used. Discrepancies must be reported immediately to the architect before proceeding.

Date

(Authorised Representative)

Approved / Resubmit / Disapprove
Remarks

(Principle Interior Designer)

FOR CONSULTANT	DATE
DESIGN BY : NADIA	03/06/09
DRAWN BY : NADIA	
CHECKED BY :	
SCALE : 1 : 50	

DRAWING NUMBER:

TIC-KUAH-TD1/FP/006

Amendments

Date	No	Remarks	Status
-	-	-	-

1 2 3 4 5 6

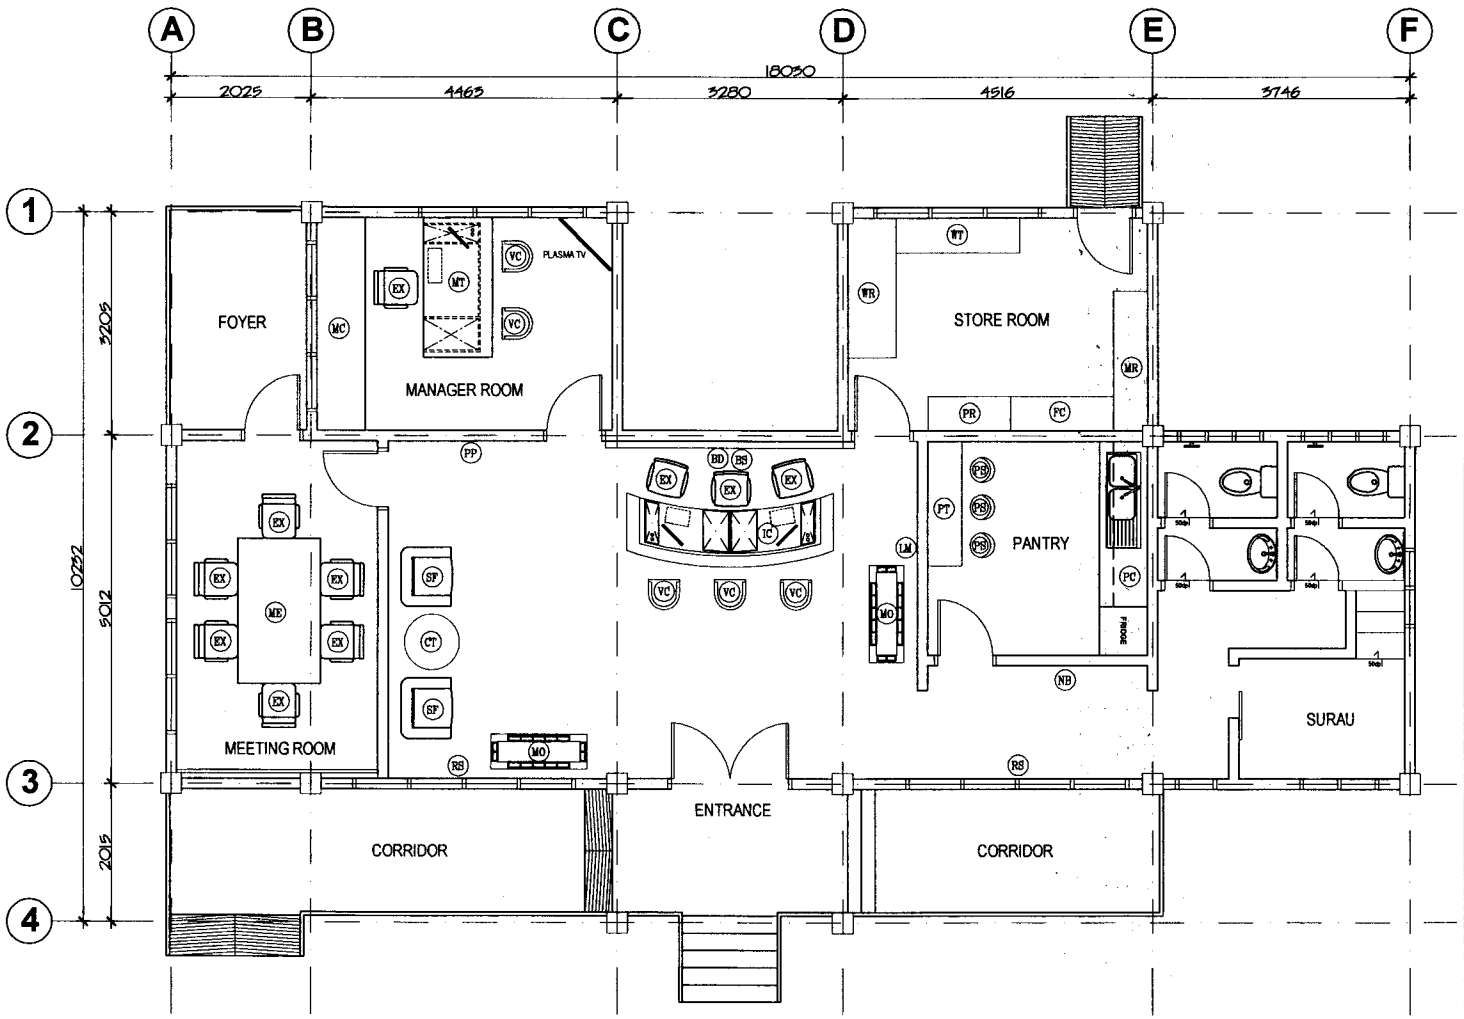

FURNITURE SCHEDULE		
CODE	DESCRIPTION	QTY
PP	POSTER PANEL	2
EX	EXECUTIVE LOW BACK CHAIR	10
VC	VISITOR'S CHAIR	5
SF	SINGLE SEATER SOFA	2
PB	POLYPROPYLENE SEAT	3
MT	MANAGER'S TABLE	1
NB	NOTICE BOARD	1
LM	LANGKAWI MAP	1
ME	MEETING TABLE	1
MR	FULL HEIGHT METAL BROCHURE RACK	1
WR	FULL HEIGHT WOODEN BROCHURE RACK	1
CT	SIDE COFFEE TABLE	1
RS	BLINDS FABRIC FILTERING ROLLER SHUTTER	1
IC	INFORMATION COUNTER	1
BD	BACKDROP	1
BS	BACKDROP SIGN	1
WT	CUSTOM MADE WOODEN WORKING TABLE	1
PT	CUSTOM MADE WOODEN DRY PANTRY TABLE	1
MO	MOBILE BROCHURE RACK	1
PC	PANTRY CABINET	1
MC	CUSTOM MADE WOODEN MANAGER FULL HEIGHT CABINET	1
FC	CUSTOM MADE WOODEN FILING CABINET	1
PR	CUSTOM MADE WOODEN POSTER RACK	1

FURNITURE SCHEDULE

SCALE 1:110

OWNER:

TOURISM MALAYSIA

LEMBAGA PENGGALAKAN PELANCONGAN MALAYSIA
(KEMENTERIAN PELANCONGAN, MALAYSIA)
MENARA DATO' ONN, PUTRA WORLD TRADE CENTRE, 45, JALAN TUN ISMAIL, 50480, KUALA LUMPUR
TEL : 03-2615 8528/ 8528/ 8188
: 03-2692 4554

INTERIOR DESIGN CONSULTANT:

PROJECT TITLE:

CADANGAN REKABENTUK RUANG DALAMAN PUSAT PENERANGAN PELANCONGAN (TIC) KUAH, LANGKAWI, KEDAH

UNTUK TETUAN:
LEMBAGA PENGGALAKAN PELANCONGAN MALAYSIA

DRAWING TITLE:
- FURNITURE SCHEDULE

NOTES:-
*ALL MEASUREMENTS MUST BE CHECKED AT SITE BY THE CONTRACTOR AND NOTIFICATION TO BE MADE TO THE DESIGNER / ARCHITECT BEFORE COMMENCEMENT OF WORK IN THE EVENT OF ANY DISCREPANCY ARISING FROM THE DRAWING.
*ALL FIXING DETAIL TO BE SUBMITTED TO DESIGNER / ARCHITECT BY CONTRACTOR FOR APPROVAL PRIOR TO INSTALLATION.
*A MOCK UP SAMPLE FOR ALL TYPES OF SELECTED FURNITURE IS REQUIRED TO BE PRODUSED FOR APPROVAL PRIOR TO PROCEEDING FOR TOTAL INSTALLATION.

This drawing is copyright.
Contractors must check all dimensions on site. Only figured dimensions are to be used. Discrepancies must be reported immediately to the architect before proceeding.

Date

(Authorised Representative)

Approved / Resubmit / Disapprove
Remarks

(Principle Interior Designer)

FOR CONSULTANT	DATE
DESIGN BY : NADIA	03/06/09
DRAWN BY : NADIA	
CHECKED BY :	
SCALE : 1 : 50	

DRAWING NUMBER:
TIC-KUAH-TD1/FP/007

Amendments

Date	No	Remarks	Status
-	-	-	-

1 2 3 4 5 6

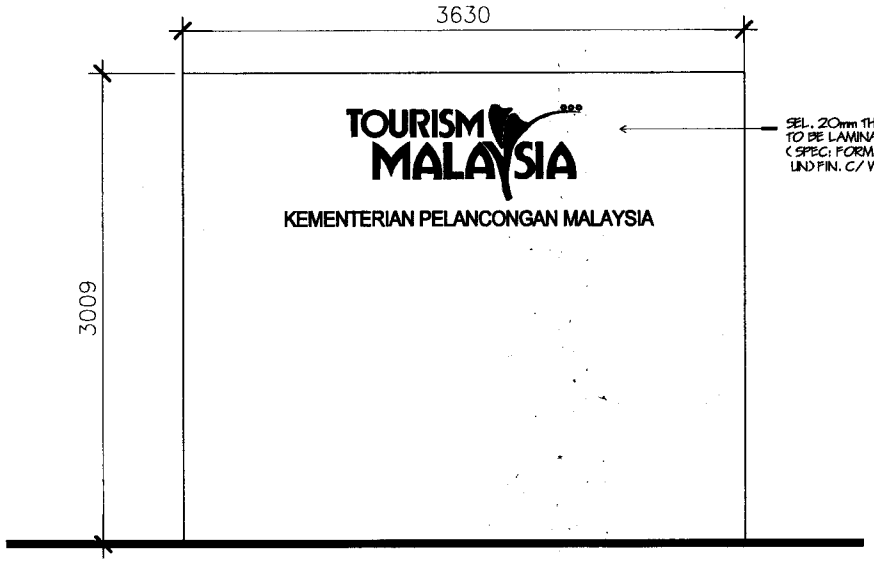
3630
3009
TOURISM MALAYSIA
KEMENTERIAN PELANCONGAN MALAYSIA
SEL. 20mm THK. TIMBER PLY DOOR TO BE LAMINATE FIN. (SPEC: FORMICA ONTARIO PP7705 LIN) FIN. C/W

FRONT ELEVATION

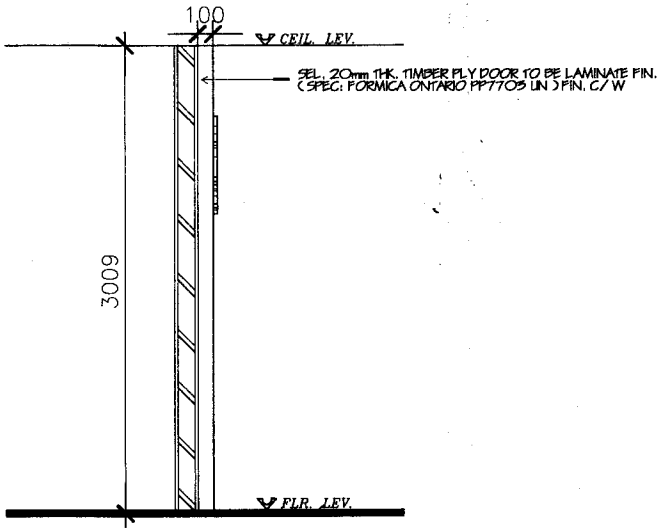

SIDE ELEVATION

DETAIL OF BACKDROP
SCALE 1 : 50

OWNER:

TOURISM MALAYSIA

LEMBAGA PENGGALAKAN PELANCONGAN MALAYSIA
(KEMENTERIAN PELANCONGAN, MALAYSIA)

MENARA DATO' ONN, PUTRA WORLD TRADE CENTRE, 45, JALAN TUN ISMAIL, 50480, KUALA LUMPUR
TEL : 03-2615 8528/ 8526/ 8188
: 03-2692 4554

INTERIOR DESIGN CONSULTANT:

PROJECT TITLE:

CADANGAN REKABENTUK RUANG DALAMAN PUSAT PENERANGAN PELANCONGAN (TIC) KUAH, LANGKAWI

UNTUK TETUAN:-
LEMBAGA PENGGALAKAN PELANCONGAN MALAYSIA

DRAWING TITLE:

DETAIL OF BACKDROP
-PLAN
-FRONT ELEVATION

NOTES:-

*ALL MEASUREMENTS MUST BE CHECKED AT SITE BY THE CONTRACTOR AND NOTIFICATION TO BE MADE TO THE DESIGNER / ARCHITECT BEFORE COMMENCEMENT OF WORK IN THE EVENT OF ANY DISCREPANCY ARISING FROM THE DRAWING.

*ALL FIXING DETAIL TO BE SUBMITTED TO DESIGNER / ARCHITECT BY CONTRACTOR FOR APPROVAL PRIOR TO INSTALLATION.

*A MOCK UP SAMPLE FOR ALL TYPES OF SELECTED FURNITURE IS REQUIRED TO BE PRODUCED FOR APPROVAL PRIOR TO PROCEEDING FOR TOTAL INSTALLATION.

This drawing is copyright.
Contractors must check all dimensions on site. Only figured dimensions are to be used. Discrepancies must be reported immediately to the architect before proceeding.

Date

(Authorised Representative)

Approved / Resubmit / Disapprove
Remarks

(Principle Interior Designer)

DRAWING NUMBER:

TIC-KUAH-TD1/DD/001

Amendments

Date	No	Remarks	Status
-	-	-	-

1 2 3 4 5 6

BACKDROP SIGN	
CODE	DESCRIPTION
1.0	TEXT: 20mm THK STAINLESS STEEL LETTERING IN EPOXY PAINT FINISH TO APP. (SPEC: ROYAL BLUE)
2.0	LOGO: 20mm THK STAINLESS STEEL LETTERING IN EPOXY PAINT FINISH TO APP. (SPEC: RED)
3.0	LOGO: 20mm THK STAINLESS STEEL LETTERING IN EPOXY PAINT FINISH TO APP. (SPEC: SILVER)

DETAIL OF BACKDROP SIGN

SCALE 1:15

TENDER DRAWING

OWNER:

TOURISM MALAYSIA

LEMBAGA PENGGALAKAN PELANCONGAN MALAYSIA
(KEMENTERIAN PELANCONGAN, MALAYSIA)
MENARA DATO' ONN, PUTRA WORLD TRADE CENTRE, 45, JALAN TUN ISMAIL, 50480, KUALA LUMPUR
TEL : 03-2615 8528/ 8526/ 8188
: 03-2692 4554

PROJECT TITLE:
CADANGAN REKABENTUK RUANG DALAMAN PUSAT PENERANGAN PELANCONGAN (TIC) KUAH, LANGKAWI

UNTUK TETUAN:
LEMBAGA PENGGALAKAN PELANCONGAN MALAYSIA

DRAWING TITLE:
DETAIL OF BACKDROP SIGN

NOTES:-
*ALL MEASUREMENTS MUST BE CHECKED AT SITE BY THE CONTRACTOR AND NOTIFICATION TO BE MADE TO THE DESIGNER / ARCHITECT BEFORE COMMENCEMENT OF WORK IN THE EVENT OF ANY DISCREPANCY ARISING FROM THE DRAWING.
*ALL FIXING DETAIL TO BE SUBMITTED TO DESIGNER / ARCHITECT BY CONTRACTOR FOR APPROVAL PRIOR TO INSTALLATION.
*A MOCK UP SAMPLE FOR ALL TYPES OF SELECTED FURNITURE IS REQUIRED TO BE PRODUSED FOR APPROVAL PRIOR TO PROCEEDING FOR TOTAL INSTALLATION.

This drawing is copyright.
Contractors must check all dimensions on site. Only figured dimensions are to be used. Discrepancies must be reported immediately to the architect before proceeding.

Date
(Authorised Representative)
Approved / Resubmit / Disapprove
Remarks
(Principle Interior Designer)

DRAWING NUMBER:
TIC-KUAH-TD1/DD/004

Amendments

Date	No	Remarks	Status
-	-	-	-

1 2 3 4 5 6

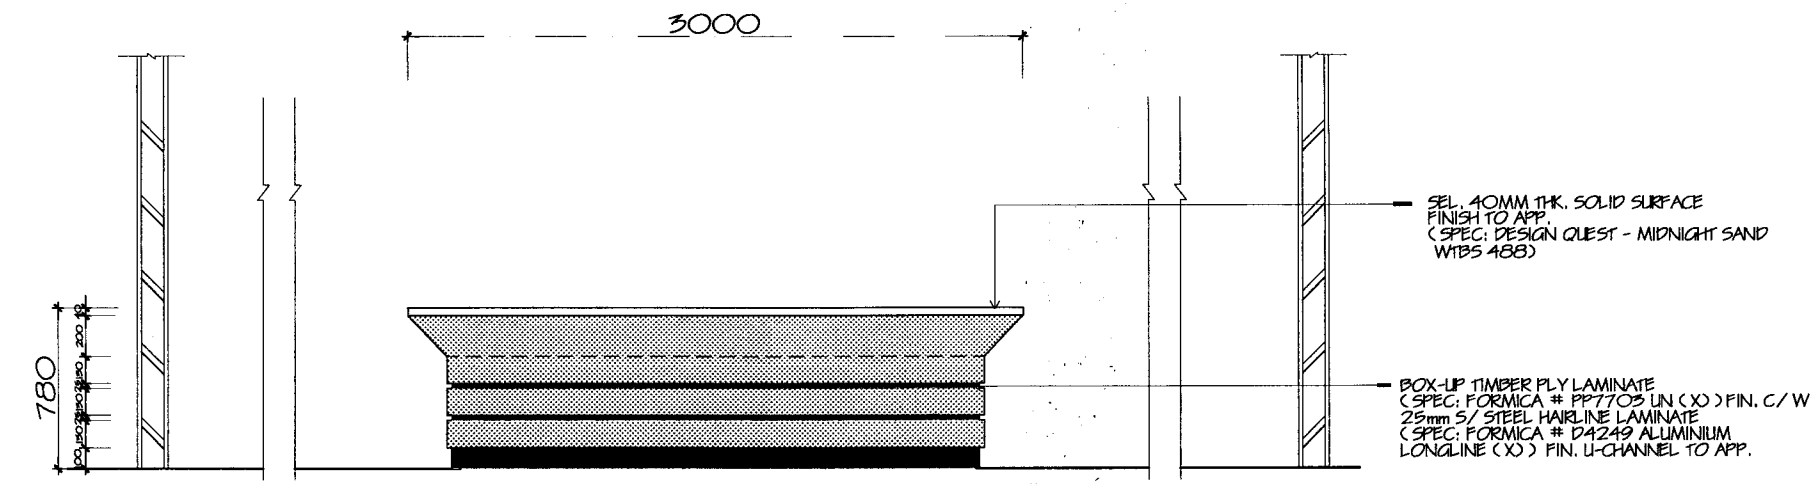
3000
780
SEL. 40MM THK. SOLID SURFACE FINISH TO APP. (SPEC: DESIGN QUEST - MIDNIGHT SAND WTBS 488)
BOX-UP TIMBER PLY LAMINATE (SPEC: FORMICA # PP7703 LIN (X)) FIN. C/W 25mm S/STEEL HAIRLINE LAMINATE (SPEC: FORMICA # D4249 ALUMINIUM LONGLINE (X)) FIN. U-CHANNEL TO APP.

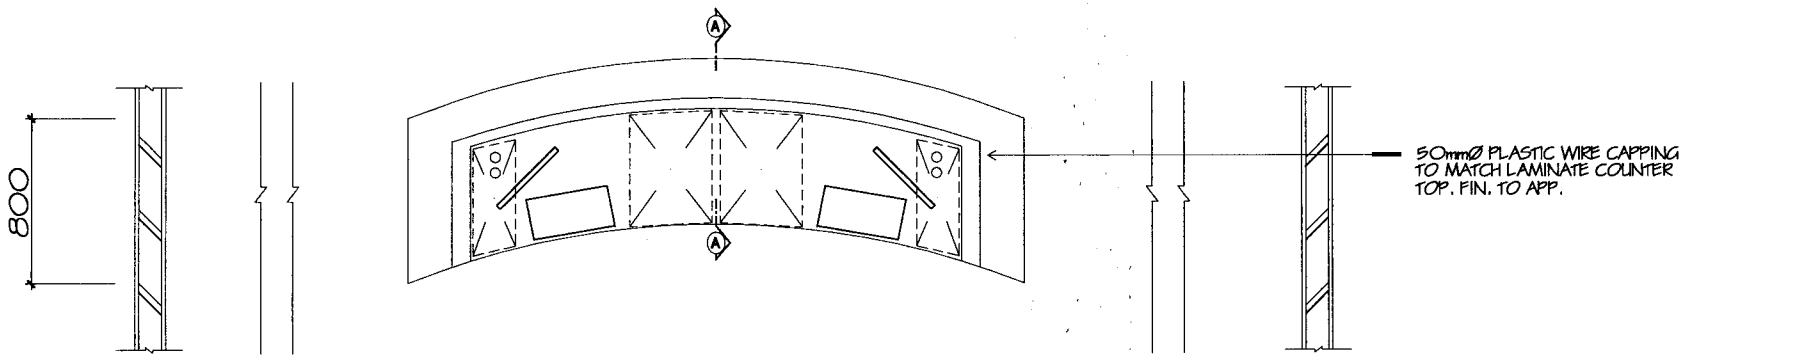

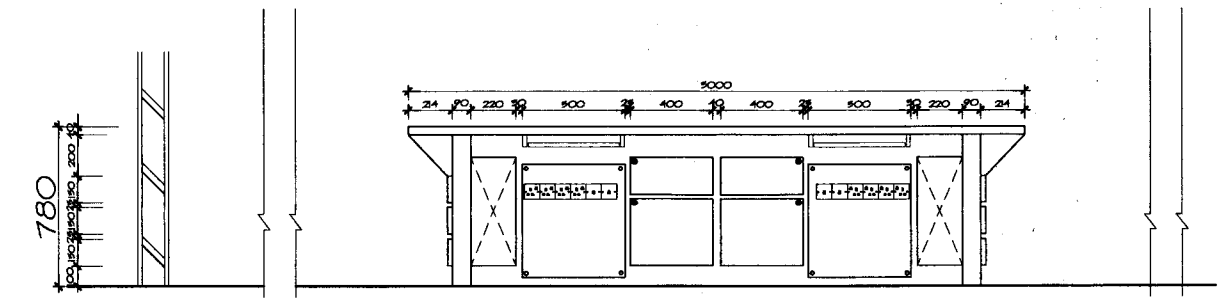

PLAN

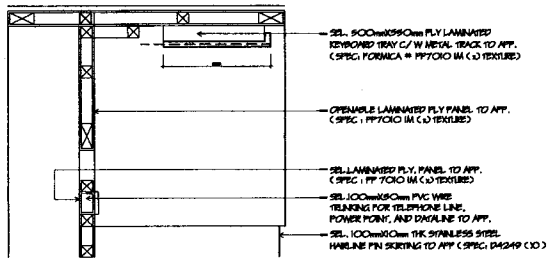
SEL. 900mmX595mm PLY LAMINATED KEYBOARD TRAY C/W METAL TRACK TO APP. (SPEC: FORMICA # PP7010 LM (X) TEXTURE)
OPENABLE LAMINATED PLY PANEL TO APP. (SPEC: PP7010 LM (X) TEXTURE)
SEL. LAMINATED PLY. PANEL TO APP. (SPEC: PP 7010 LM (X) TEXTURE)
SEL. 100mmX85mm PVC WIRE TRUNKING FOR TELEPHONE LINE, POWER POINT, AND DATALINE TO APP.
SEL. 100mmX10mm THK STAINLESS STEEL HAIRLINE FIN SKIRTING TO APP (SPEC: D4249 (X))

SECTION A-A
SCALE 1 : 10

DETAIL OF INFORMATION COUNTER

OWNER:

TOURISM MALAYSIA

LEMBAGA PENGGALAKAN PELANCONGAN MALAYSIA
(KEMENTERIAN PELANCONGAN, MALAYSIA)

MENARA DATO' ONN, PUTRA WORLD TRADE CENTRE, 45, JALAN TUN ISMAIL, 50480, KUALA LUMPUR
TEL : 03-2615 8528/ 8526/ 8188
: 03-2692 4584

INTERIOR DESIGN CONSULTANT:

PROJECT TITLE:
CADANGAN REKABENTUK RUANG DALAMAN PUSAT PENERANGAN PELANCONGAN KUAH, LANGKAWI

UNTUK TETUAN:
LEMBAGA PENGGALAKAN PELANCONGAN MALAYSIA

DRAWING TITLE:
DETAIL OF INFORMATION COUNTER
-PLAN
-FRONT ELEVATION

NOTES:-
*ALL MEASUREMENTS MUST BE CHECKED AT SITE BY THE CONTRACTOR AND NOTIFICATION TO BE MADE TO THE DESIGNER / ARCHITECT BEFORE COMMENCEMENT OF WORK IN THE EVENT OF ANY DISCREPANCY ARISING FROM THE DRAWING.
*ALL FIXING DETAIL TO BE SUBMITTED TO DESIGNER / ARCHITECT BY CONTRACTOR FOR APPROVAL PRIOR TO INSTALLATION.
*A MOCK UP SAMPLE FOR ALL TYPES OF SELECTED FURNITURE IS REQUIRED TO BE PRODUCED FOR APPROVAL PRIOR TO PROCEEDING FOR TOTAL INSTALLATION.

This drawing is copyright.
Contractors must check all dimensions on site. Only figured dimensions are to be used. Discrepancies must be reported immediately to the architect before proceeding.

Date

(Authorised Representative)

Approved / Resubmit / Disapprove
Remarks

(Principle Interior Designer)

DRAWING NUMBER:
TIC-KUAH-TD1/DD/003

Amendments

Date	No	Remarks	Status
-	-	-	-

1 2 3 4 5 6

PAPER A2 - SCALE 1:1

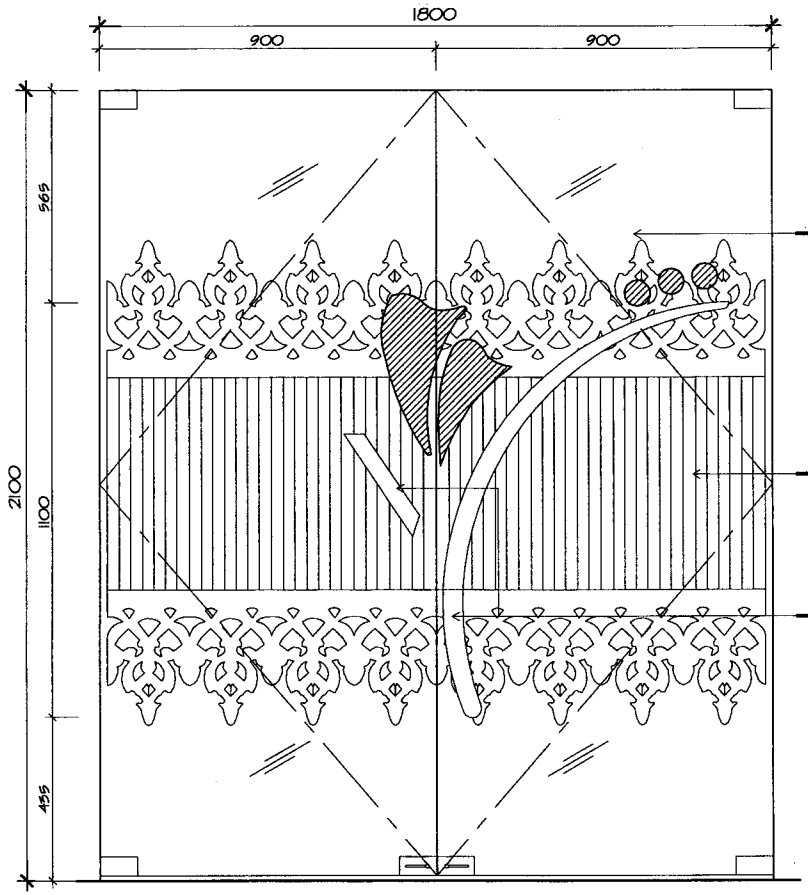

FRONT ELEVATION
SCALE 1 : 20

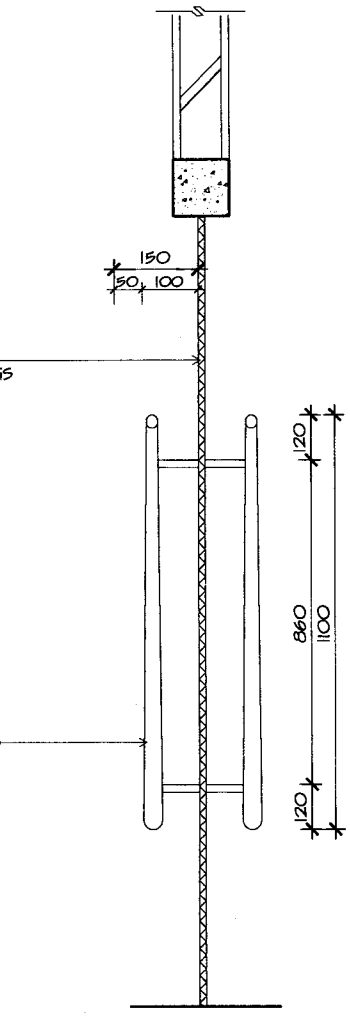
12mm THK. TEMPERED CLEAR GLASS DOOR WITH PATCH FITTINGS HINGES AND LOCKSET TO APP.
SEL. DECORATIVE FROSTED STICKER TO DETAIL AND APP.
SEL. 50mm DIA. CUSTOME MADE. S/ STEEL PULL DOOR HANDLE TO APP.
150
50
100
120
860
1100
120

SIDE ELEVATION
SCALE 1 : 20

DETAIL OF DOOR AT MAIN ENTRANCE
SCALE 1:20

TENDER DRAWING

OWNER:

TOURISM MALAYSIA

LEMBAGA PENGGALAKAN PELANCONGAN MALAYSIA
(KEMENTERIAN PELANCONGAN, MALAYSIA)
MENARA DATO' ONN, PUTRA WORLD TRADE CENTRE, 45, JALAN TUN ISMAIL, 50480, KUALA LUMPUR
TEL : 03-2615 8528/ 8526/ 8188
: 03-2692 4554

PROJECT TITLE:
CADANGAN REKABENTUK RUANG DALAMAN PUSAT PENERANGAN PELANCONGAN (TIC) KUAH, LANGKAWI

UNTUK TETUAN:
LEMBAGA PENGGALAKAN PELANCONGAN MALAYSIA

DRAWING TITLE:
DETAIL OF DOOR
AT MAIN ENTRANCE DOOR
TYPE: D1

NOTES:-
*ALL MEASUREMENTS MUST BE CHECKED AT SITE BY THE CONTRACTOR AND NOTIFICATION TO BE MADE TO THE DESIGNER / ARCHITECT BEFORE COMMENCEMENT OF WORK IN THE EVENT OF ANY DISCREPANCY ARISING FROM THE DRAWING.
*ALL FIXING DETAIL TO BE SUBMITTED TO DESIGNER / ARCHITECT BY CONTRACTOR FOR APPROVAL PRIOR TO INSTALLATION.
*A MOCK UP SAMPLE FOR ALL TYPES OF SELECTED FURNITURE IS REQUIRED TO BE PRODUSED FOR APPROVAL PRIOR TO PROCEEDING FOR TOTAL INSTALLATION.

This drawing is copyright.
Contractors must check all dimensions on site. Only figured dimensions are to be used. Discrepancies must be reported immediately to the architect before proceeding.

Date

(Authorised Representative)

Approved / Resubmit / Disapprove
Remarks

(Principle Interior Designer)

DRAWING NUMBER:
TIC-KUAH-TD1/DD/004

Amendments

Date	No	Remarks	Status
-	-	-	-

1 2 3 4 5 6

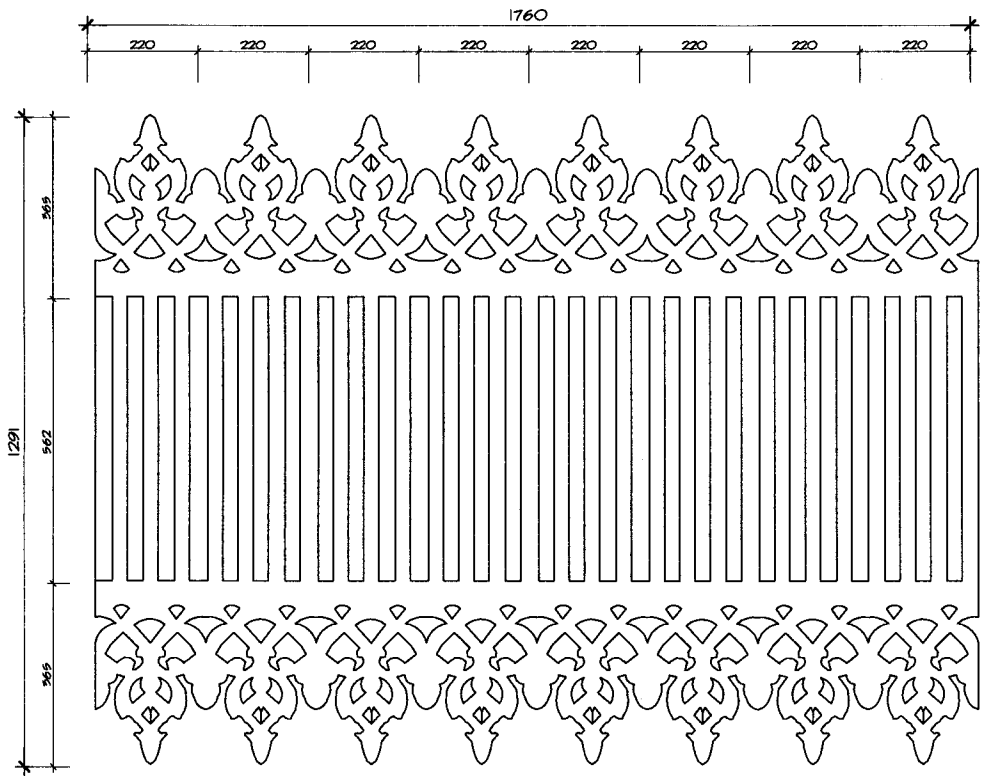

DETAIL OF DECORATIVE FROSTED STICKER AT DOOR TYPE : D1

SCALE 1 : 10

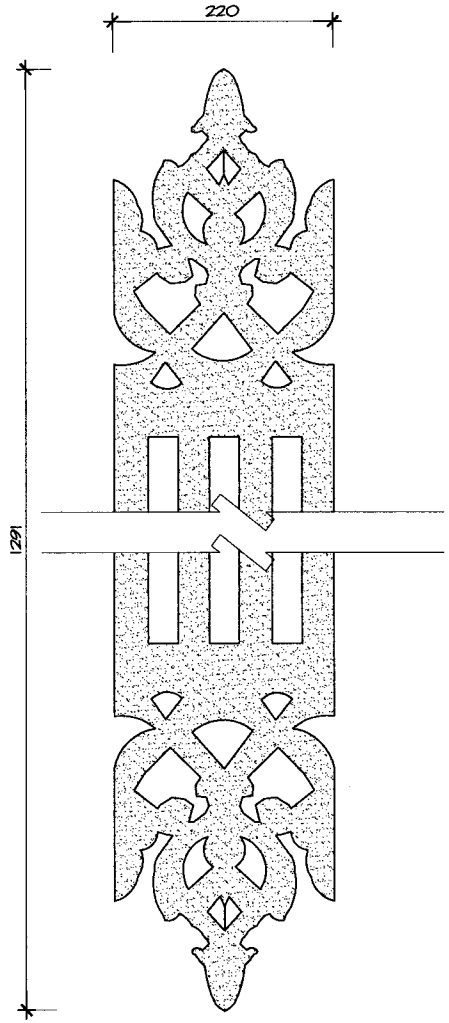

BLOW - UP FOR DECORATIVE FROSTED STICKER

SCALE 1 : 5

TENDER DRAWING

OWNER:

TOURISM MALAYSIA

LEMBAGA PENGGALAKAN PELANCONGAN MALAYSIA
(KEMENTERIAN PELANCONGAN, MALAYSIA)
MENARA DATO' ONN, PUTRA WORLD TRADE CENTRE, 45, JALAN TUN ISMAIL, 50480, KUALA LUMPUR
TEL : 03-2615 8528/ 8526/ 8188
: 03-2692 4554

PROJECT TITLE:

CADANGAN REKABENTUK RUANG DALAMAN PUSAT PENERANGAN PELANCONGAN (TIC) KUAH, LANGKAWI

UNTUK TETUAN:
LEMBAGA PENGGALAKAN PELANCONGAN MALAYSIA

DRAWING TITLE:

DETAIL OF DECORATIVE FROSTED STICKER AT ENTRANCE DOOR TYPE: D1

NOTES:-

- ALL MEASUREMENTS MUST BE CHECKED AT SITE BY THE CONTRACTOR AND NOTIFICATION TO BE MADE TO THE DESIGNER / ARCHITECT BEFORE COMMENCEMENT OF WORK IN THE EVENT OF ANY DISCREPANCY ARISING FROM THE DRAWING.
- ALL FIXING DETAIL TO BE SUBMITTED TO DESIGNER / ARCHITECT BY CONTRACTOR FOR APPROVAL PRIOR TO INSTALLATION.
- A MOCK UP SAMPLE FOR ALL TYPES OF SELECTED FURNITURE IS REQUIRED TO BE PRODUSED FOR APPROVAL PRIOR TO PROCEEDING FOR TOTAL INSTALLATION.

This drawing is copyright.
Contractors must check all dimensions on site. Only figured dimensions are to be used. Discrepancies must be reported immediately to the architect before proceeding.

	Date
(Authorised Representative)	
Approved / Resubmit / Disapprove Remarks	
(Principle Interior Designer)	

DRAWING NUMBER:

TIC-KUAH-TD1/DD/004b

Amendments

Date	No	Remarks	Status
-	-	-	-

2 | 3 | 4 | 5 | 6

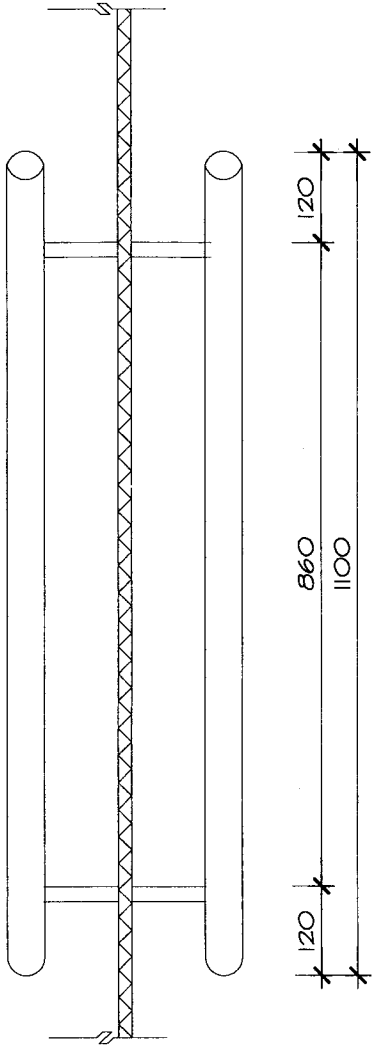

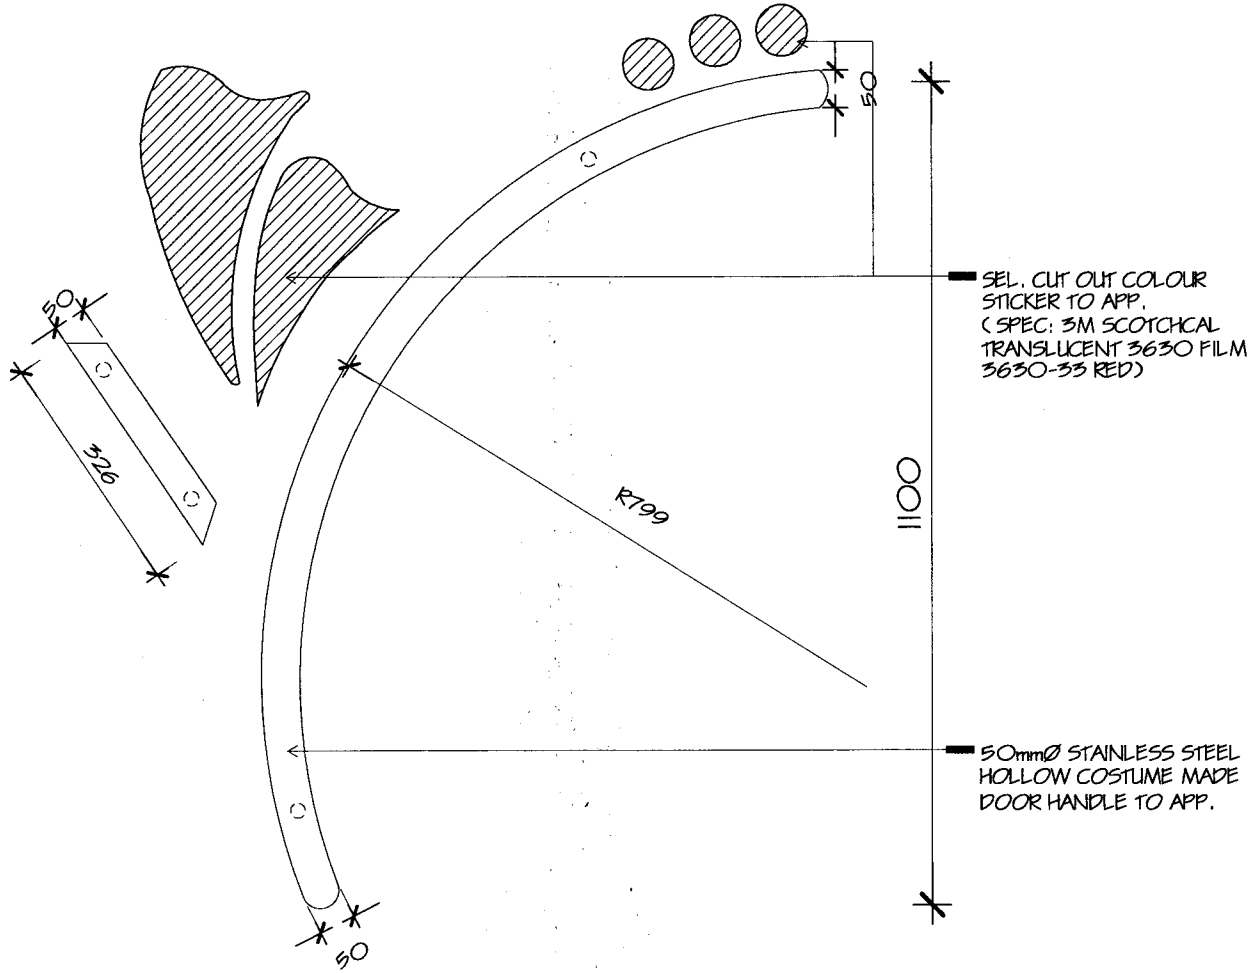
50
326
R799
1100
50
SEL. CUT OUT COLOUR STICKER TO APP. (SPEC: 3M SCOTCHCAL TRANSLUCENT 3630 FILM 3630-33 RED)
50mmØ STAINLESS STEEL HOLLOW COSTUME MADE DOOR HANDLE TO APP.

SIDE ELEVATION

FRONT ELEVATION

DETAIL OF DOOR HANDLE AT DOOR TYPE

SCALE 1 : 10

TENDER DRAWING

OWNER:

TOURISM MALAYSIA

LEMBAGA PENGGALAKAN PELANCONGAN MALAYSIA
(KEMENTERIAN PELANCONGAN, MALAYSIA)

MENARA DATO' ONN, PUTRA WORLD TRADE CENTRE, 45, JALAN TUN ISMAIL, 50480, KUALA LUMPUR
TEL : 03-2615 8526/ 8526/ 8188
: 03-2692 4554

PROJECT TITLE:

CADANGAN REKABENTUK RUANG DALAMAN PUSAT PENERANGAN PELANCONGAN (TIC) KUAH, LANGKAWI

UNTUK TETUAN:
LEMBAGA PENGGALAKAN PELANCONGAN MALAYSIA

DRAWING TITLE:

DETAIL OF DOOR HANDLE AT DOOR TYPE: DI
-FRONT ELEVATION
-SIDE ELEVATION

NOTES:-

*ALL MEASUREMENTS MUST BE CHECKED AT SITE BY THE CONTRACTOR AND NOTIFICATION TO BE MADE TO THE DESIGNER / ARCHITECT BEFORE COMMENCEMENT OF WORK IN THE EVENT OF ANY DISCREPANCY ARISING FROM THE DRAWING.

*ALL FIXING DETAIL TO BE SUBMITTED TO DESIGNER / ARCHITECT BY CONTRACTOR FOR APPROVAL PRIOR TO INSTALLATION.

*A MOCK UP SAMPLE FOR ALL TYPES OF SELECTED FURNITURE IS REQUIRED TO BE PRODUCED FOR APPROVAL PRIOR TO PROCEEDING FOR TOTAL INSTALLATION.

This drawing is copyright.
Contractors must check all dimensions on site. Only figured dimensions are to be used. Discrepancies must be reported immediately to the architect before proceeding.

Date

(Authorised Representative)

Approved / Resubmit / Disapprove
Remarks

(Principle Interior Designer)

DRAWING NUMBER:

TIC-KUAH-TD1/DD/004a

Amendments

Date	No	Remarks	Status
-	-	-	-

1 2 3 4 5 6

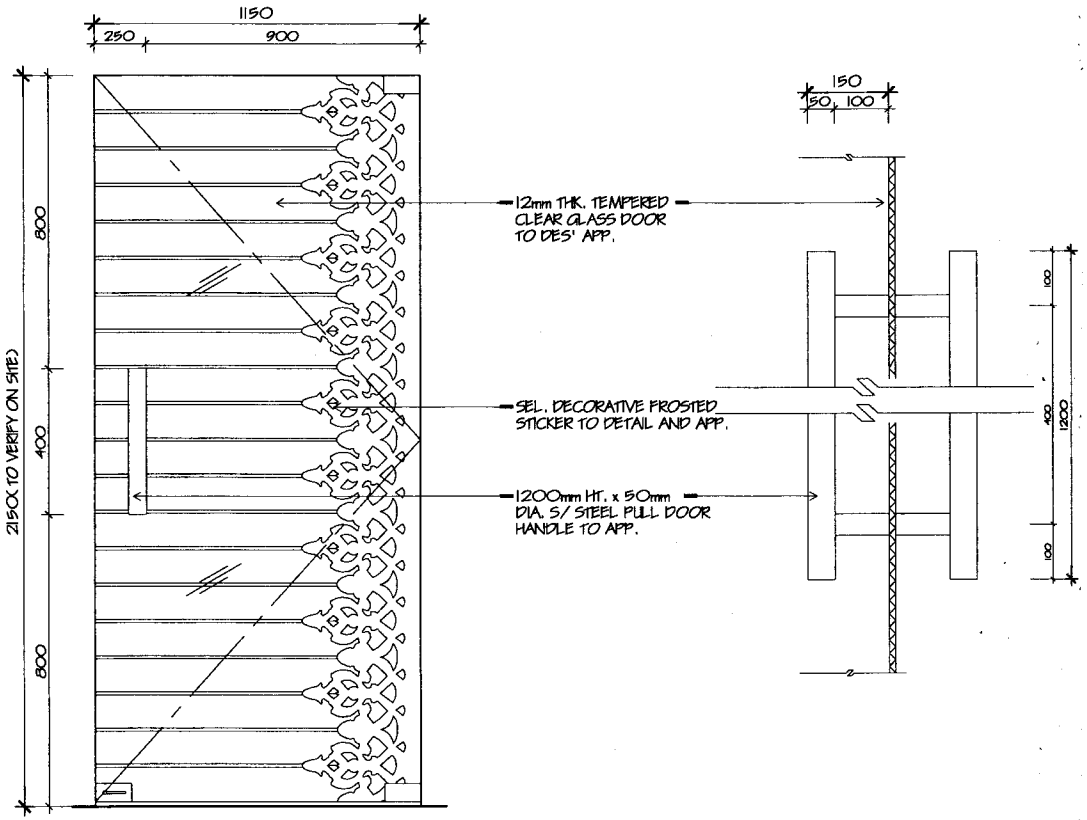
1150
250
900
2150 (TO VERIFY ON SITE)
800
400
800
12mm THK. TEMPERED CLEAR GLASS DOOR TO DES' APP.
SEL. DECORATIVE FROSTED STICKER TO DETAIL AND APP.
1200mm HT. x 50mm DIA. S/ STEEL PULL DOOR HANDLE TO APP.

FRONT ELEVATION
SCALE 1 : 15

SIDE ELEVATION
SCALE 1 : 10

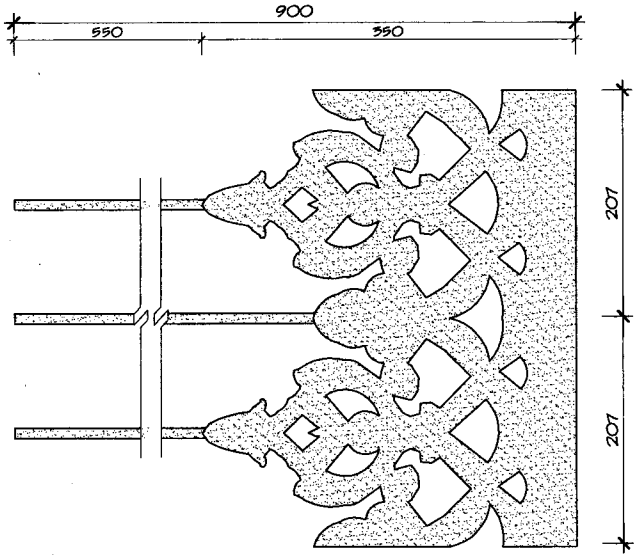

BLOW - UP FOR DECORATIVE STICKER
SCALE 1 : 5

DETAIL OF SINGLE LEAF DOOR
SCALE 1:20

TENDER DRAWING

OWNER:

TOURISM MALAYSIA

LEMBAGA PENGGALAKAN PELANCONGAN MALAYSIA
(KEMENTERIAN PELANCONGAN, MALAYSIA)
MENARA DATO' ONN, PUTRA WORLD TRADE CENTRE, 45, JALAN TUN ISMAIL, 50480, KUALA LUMPUR
TEL : 03-2615 8528/ 8526/ 8188
: 03-2692 4554

INTERIOR DESIGN CONSULTANT:

PROJECT TITLE:

CADANGAN REKABENTUK RUANG DALAMAN PUSAT PENERANGAN PELANCONGAN (TIC) KUAH, LANGKAWI

UNTUK TETUAN:
LEMBAGA PENGGALAKAN PELANCONGAN MALAYSIA

DRAWING TITLE:

DETAIL OF DOOR TYPE: D2
-FRONT ELEVATION
-SIDE ELEVATION
-BLOW - UP FOR DECORATIVE STICKER

NOTES:-

*ALL MEASUREMENTS MUST BE CHECKED AT SITE BY THE CONTRACTOR AND NOTIFICATION TO BE MADE TO THE DESIGNER / ARCHITECT BEFORE COMMENCEMENT OF WORK IN THE EVENT OF ANY DISCREPANCY ARISING FROM THE DRAWING.

*ALL FIXING DETAIL TO BE SUBMITTED TO DESIGNER / ARCHITECT BY CONTRACTOR FOR APPROVAL PRIOR TO INSTALLATION.

*A MOCK UP SAMPLE FOR ALL TYPES OF SELECTED FURNITURE IS REQUIRED TO BE PRODUCED FOR APPROVAL PRIOR TO PROCEEDING FOR TOTAL INSTALLATION.

This drawing is copyright.
Contractors must check all dimensions on site. Only figured dimensions are to be used. Discrepancies must be reported immediately to the architect before proceeding.

Date

(Authorised Representative)

Approved / Resubmit / Disapprove
Remarks

(Principle Interior Designer)

FOR CONSULTANT	DATE
DESIGN BY : CDASB	12/12/06
DRAWN BY : NOR	
CHECKED BY : PNJSHALIZA	
SCALE : AS SHOWN	

DRAWING NUMBER:
TIC-KUAH-TD1/DD/005

Amendments

Date	No	Remarks	Status
-	-	-	-

1 2 3 4 5 6

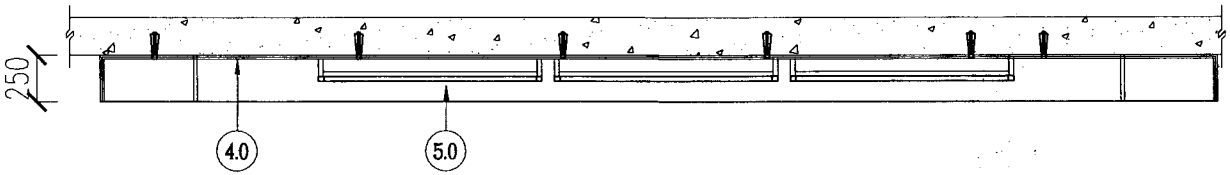

TOP ELEVATION

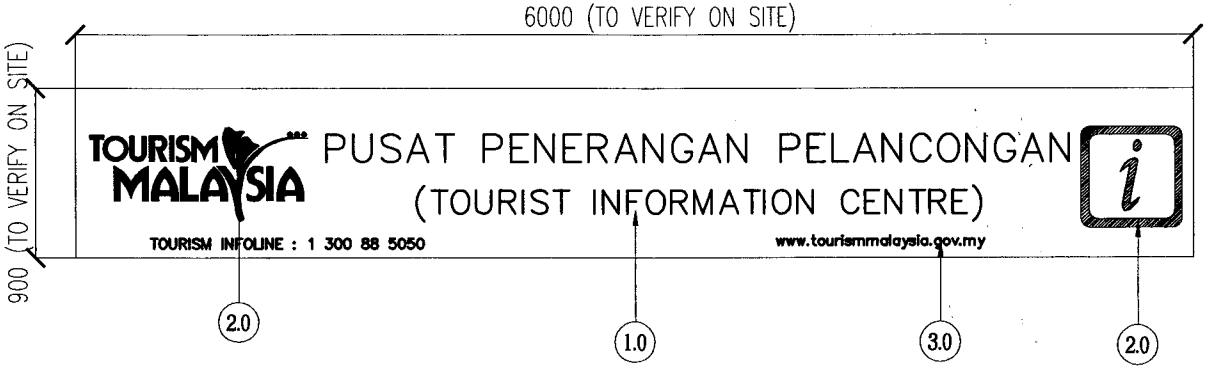

FRONT ELEVATION

BUILDING IDENTIFICATION SIGN	
CODE	**DESCRIPTION**
(1.0)	TEXT: 3M PANAFLEX SIGN FACE LAMINATED WITH TRANSLUCENT STICKER GRAPHIC, CUT OUT LETTERSETS
(2.0)	LOGO: 3M PANAFLEX SIGN FACE LAMINATED WITH TRANSLUCENT STICKER GRAPHIC, COLOUR MATCHED TO 3M 3630-97 (BRISTOL BLUE)
(3.0)	SIGN FACE: 3M PANAFLEX SIGN FACE TENSION ONTO ALUMINIUM EXTRUSION TENSION SYSTEM LIGHT BOX FRAME. LAMINATED WITH TRANSLUCENT STICKER GRAPHIC, COLOUR MATCHED TO 3M 3630-97 (BRISTOL BLUE) CUT OUT LOGO AND TEXT. REVERSE LAMINATE WITH 3M BLACK OUT STICKER FOR BACKGROUND, INTERNALLY ILLUMINATED WITH FLOURESCENT LAMP FOR LOGO AND TEXT ONLY.
(4.0)	LIGHT BOX: MILD STEEL STRUCTURE MOUNTED WITH ALUMINIUM EXTRUSION TENSION SYSTEM SIDE RETURN CLAD WITH ALUMINIUM PANEL SPRAY PAINTED FINISH, COLOUR MATCHED TO METALIC SILVER (DUPOINT AM 1311 SILVER METALIC)
(5.0)	ILLUMINATION: FLOURECENT LAMP MOUNTED ONTO REMOVEABLE MILD STEEL FRAME

NOTE
-ALL COLOUR TO FOLLOW TOURISM MALAYSIA CORPORATE COLOUR TO S.O APPROVAL
-SIZE OF SINAGE TO BE CHECKED ON SITE
-TO PROVIDE TIMER SWITCH

NOTE
SUBMISSION OF APPROVAL TO AUTORITY IS PART OF THE PARCEL OF MAIN CONTRACTOR. ALL APPROVAL DRAWING WILL BE PROVIDE BY GRAPHIC SUPPLIER BY THE MAIN CONTRACTOR.

DETAIL OF EXTERNAL BUILDING
IDENTIFICATION SIGN
SCALE 1:50

TENDER DRAWING

OWNER:

TOURISM MALAYSIA

LEMBAGA PENGGALAKAN PELANCONGAN MALAYSIA
(KEMENTERIAN PELANCONGAN, MALAYSIA)
MENARA DATO' ONN, PUTRA WORLD TRADE CENTRE, 45, JALAN TUN ISMAIL, 50480, KUALA LUMPUR
TEL : 03-2615 8528/ 8526/ 8188
: 03-2692 4554

PROJECT TITLE:
CADANGAN REKABENTUK RUANG DALAMAN PUSAT PENERANGAN PELANCONGAN (TIC) KUAH, LANGKAWI

UNTUK TETUAN:
LEMBAGA PENGGALAKAN PELANCONGAN MALAYSIA

DRAWING TITLE:
DETAIL OF EXTERNAL BUILDING IDENTIFICATION SIGN

NOTES:-
*ALL MEASUREMENTS MUST BE CHECKED AT SITE BY THE CONTRACTOR AND NOTIFICATION TO BE MADE TO THE DESIGNER / ARCHITECT BEFORE COMMENCEMENT OF WORK IN THE EVENT OF ANY DISCREPANCY ARISING FROM THE DRAWING.
*ALL FIXING DETAIL TO BE SUBMITTED TO DESIGNER / ARCHITECT BY CONTRACTOR FOR APPROVAL PRIOR TO INSTALLATION.
*A MOCK UP SAMPLE FOR ALL TYPES OF SELECTED FURNITURE IS REQUIRED TO BE PRODUSED FOR APPROVAL PRIOR TO PROCEEDING FOR TOTAL INSTALLATION.

This drawing is copyright.
Contractors must check all dimensions on site. Only figured dimensions are to be used. Discrepancies must be reported immediately to the architect before proceeding.

Date
(Authorised Representative)
Approved / Resubmit / Disapprove
Remarks
(Principle Interior Designer)

DRAWING NUMBER:
TIC-KUAH-TD1/DD/006

Amendments

Date	No	Remarks	Status
-	-	-	-

1 2 3 4 5 6

DETAIL OF ROADSIDE SIGNAGE

TENDER DRAWING

OWNER:

TOURISM MALAYSIA

PROJECT TITLE:

CADANGAN REKABENTUK RUANG DALAMAN PUSAT PENERANGAN PELANCONGAN (TIC) KUAH, LANGKAWI

UNTUK TETUAN:

LEMBAGA PENGGALAKAN PELANCONGAN MALAYSIA

DRAWING TITLE:

DETAIL OF ROADSIDE SIGNAGE

NOTES:-

*ALL MEASUREMENTS MUST BE CHECKED AT SITE BY THE CONTRACTOR AND NOTIFICATION TO BE MADE TO THE DESIGNER / ARCHITECT BEFORE COMMENCEMENT OF WORK IN THE EVENT OF ANY DISCREPANCY ARISING FROM THE DRAWING.

*ALL FIXING DETAIL TO BE SUBMITTED TO DESIGNER / ARCHITECT BY CONTRACTOR FOR APPROVAL PRIOR TO INSTALLATION.

*A MOCK UP SAMPLE FOR ALL TYPES OF SELECTED FURNITURE IS REQUIRED TO BE PRODUCED FOR APPROVAL PRIOR TO PROCEEDING FOR TOTAL INSTALLATION.

This drawing is copyright.
Contractors must check all dimensions on site.
Only figured dimensions are to be used.
Discrepancies must be reported immediately to the architect before proceeding.

	Date
(Authorised Representative)	
Approved / Resubmit / Disapprove Remarks	
(Principle Interior Designer)	

DRAWING NUMBER:

TIC-KUAH-TD1/DD/008

Amendments

Date	No	Remarks	Status
-	-	-	-

1 2 3 4 5 6

186

WAKTU BEKERJA :

WORKING HOURS :

ISNIN - JUMAAT

MONDAY- FRIDAY

8.00 PG. - 5.00 PTG

8.00 A.M - 5.00 P.M

TUTUP:

CLOSE:

SABTU, AHAD & CUTI UMUM

SATURDAY, SUNDAY & PUBLIC HOLIDAY

www.tourismmalaysia.gov.my

tourism infoline : 1 300 88 5050

8 | 10 | 10 | 15 | 6 | 10 | 6 | 15 | 10 | 10 | 15 | 6 | 10 | 6 | 15 | 6 | 10 | 6 | 15 | 10 | 10 | 6 | 15

Black sticker

FACADE SIGNAGE DESIGN

SCALE 1 : 1.5

TENDER DRAWING

OWNER:

TOURISM MALAYSIA

LEMBAGA PENGGALAKAN PELANCONGAN MALAYSIA
(KEMENTERIAN PELANCONGAN, MALAYSIA)

MENARA DATO' ONN, PUTRA WORLD TRADE CENTRE, 45, JALAN TUN ISMAIL, 50480, KUALA LUMPUR
TEL : 03-2615 8528/ 8526/ 8188
: 03-2692 4564

PROJECT TITLE:

CADANGAN REKABENTUK RUANG DALAMAN PUSAT PENERANGAN PELANCONGAN (TIC) KUAH, LANGKAWI

UNTUK TETUAN:
LEMBAGA PENGGALAKAN PELANCONGAN MALAYSIA

DRAWING TITLE:

WORKING HOURS SIGNAGE

NOTES:-

ALL MEASUREMENTS MUST BE CHECKED AT SITE BY THE CONTRACTOR AND NOTIFICATION TO BE MADE TO THE DESIGNER / ARCHITECT BEFORE COMMENCEMENT OF WORK IN THE EVENT OF ANY DISCREPANCY ARISING FROM THE DRAWING.

ALL FIXING DETAIL TO BE SUBMITTED TO DESIGNER / ARCHITECT BY CONTRACTOR FOR APPROVAL PRIOR TO INSTALLATION.

A MOCK UP SAMPLE FOR ALL TYPES OF SELECTED FURNITURE IS REQUIRED TO BE PRODUCED FOR APPROVAL PRIOR TO PROCEEDING FOR TOTAL INSTALLATION.

This drawing is copyright.
Contractors must check all dimensions on site. Only figured dimensions are to be used. Discrepancies must be reported immediately to the architect before proceeding.

	Date
(Authorised Representative)	
Approved / Resubmit / Disapprove Remarks	
(Principle Interior Designer)	

DRAWING NUMBER:

TIC-KUAH-TD1/DD/009

Amendments

Date	No	Remarks	Status
-	-	-	-

1 | 2 | 3 | 4 | 5 | 6

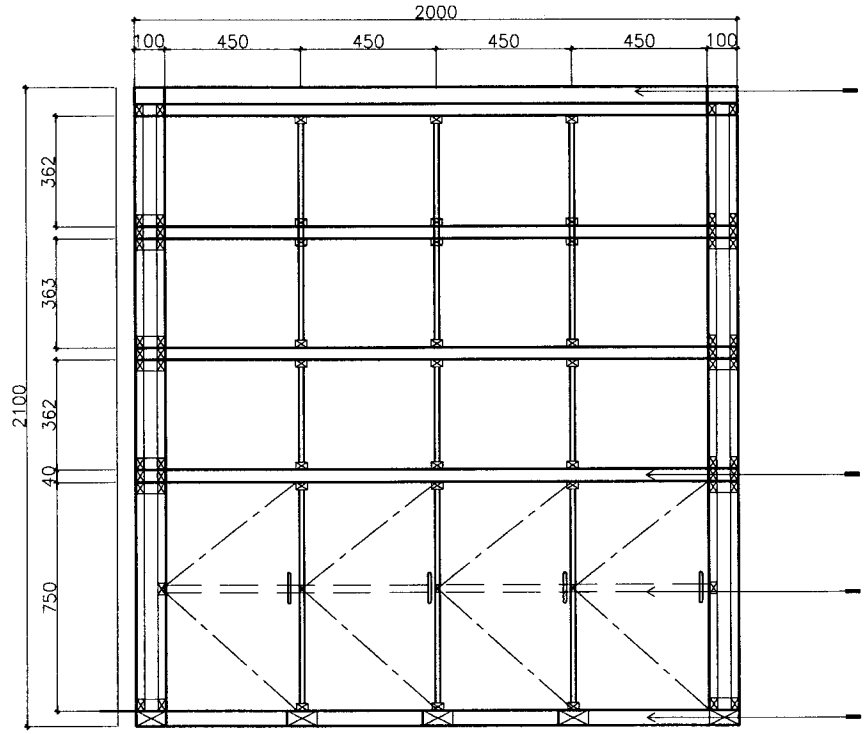

ELEVATION A

SEL. 100MM HT. MDF BOARD CORNICE TO BE BLACK STAIN FIN TO APP.

ALL INTERNAL PLY TO BE TIMBER FINISH TO APP.

20mm THK. TIMBER DOOR TO BE WOOD FINISH C/ W STAINLESS STEEL DOOR HANDLE WITH LOCKS TO APP. (SPEC : FORMICA ONTARIO PP 7703 UN))

DOTTED LINE INDICATE 20mm THK. TIMBER FIN. TO APP.

SEL 100MM HT. MDF BOARD SKIRTING TO BE BLACK STAINED FIN. TO APP.

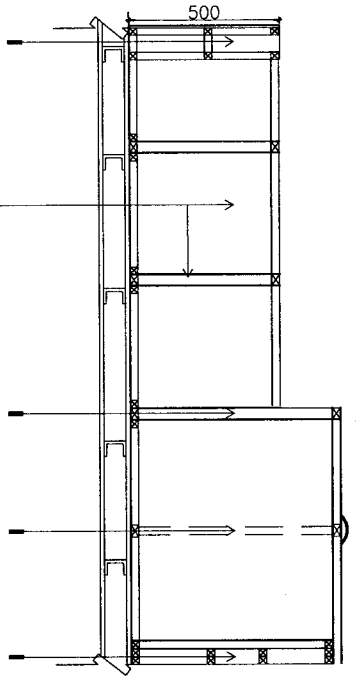

SECTIONAL

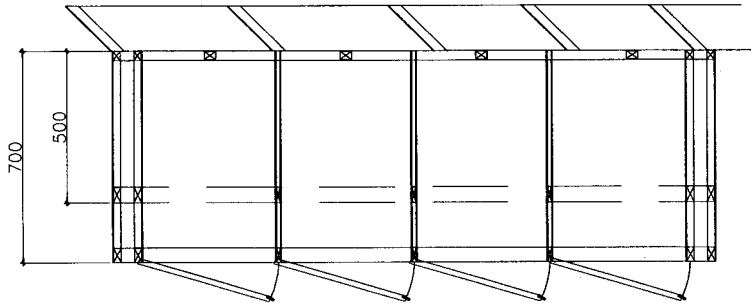

PLAN A

DETAIL OF FULL HEIGHT BROSCHURE CABINET

SCALE 1:25

OWNER:

TOURISM MALAYSIA

LEMBAGA PENGGALAKAN PELANCONGAN MALAYSIA
(KEMENTERIAN PELANCONGAN, MALAYSIA)
MENARA DATO' ONN, PUTRA WORLD TRADE CENTRE, 45, JALAN TUN ISMAIL, 50480, KUALA LUMPUR
TEL : 03-2615 8528/ 8526/ 8188
: 03-2692 4554

INTERIOR DESIGN CONSULTANT:

PROJECT TITLE:
CADANGAN REKABENTUK RUANG DALAMAN PUSAT PENERANGAN PELANCONGAN (TIC) KUAH, LANGKAWI

UNTUK TETUAN:
LEMBAGA PENGGALAKAN PELANCONGAN MALAYSIA

DRAWING TITLE:
DETAIL OF FULL HEIGHT CABINET
-PLAN
-ELEVATION A

NOTES:-
ALL MEASUREMENTS MUST BE CHECKED AT SITE BY THE CONTRACTOR AND NOTIFICATION TO BE MADE TO THE DESIGNER / ARCHITECT BEFORE COMMENCEMENT OF WORK IN THE EVENT OF ANY DISCREPANCY ARISING FROM THE DRAWING.
ALL FIXING DETAIL TO BE SUBMITTED TO DESIGNER / ARCHITECT BY CONTRACTOR FOR APPROVAL PRIOR TO INSTALLATION.
A MOCK UP SAMPLE FOR ALL TYPES OF SELECTED FURNITURE IS REQUIRED TO BE PRODUSED FOR APPROVAL PRIOR TO PROCEEDING FOR TOTAL INSTALLATION.

This drawing is copyright.
Contractors must check all dimensions on site. Only figured dimensions are to be used. Discrepancies must be reported immediately to the architect before proceeding.

Date

(Authorised Representative)

Approved / Resubmit / Disapprove
Remarks

(Principle Interior Designer)

DRAWING NUMBER:
TIC-KUAH-TD1/DD/011

Amendments

Date	No	Remarks	Status
-	-	-	-

1 2 3 4 5 6

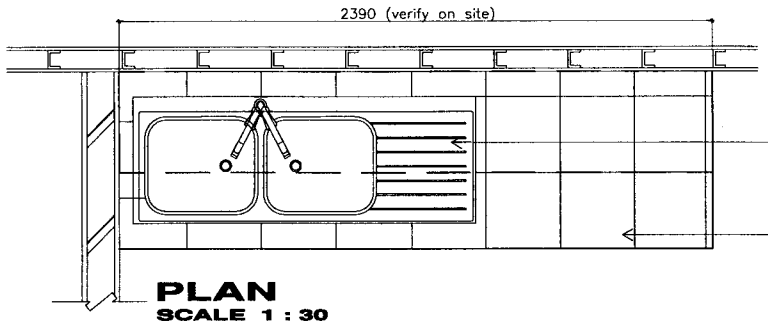
2390 (verify on site)
SEL. DOUBLE BOWL SINK S/ STEEL SINK C/ W GOOSE NECK TOP TO APP.
SEL. 300mm x 300mm HOMOGENOUS POLISH TILES TOP TO APP. (SPEC : SEACERA 388)

PLAN
SCALE 1 : 30

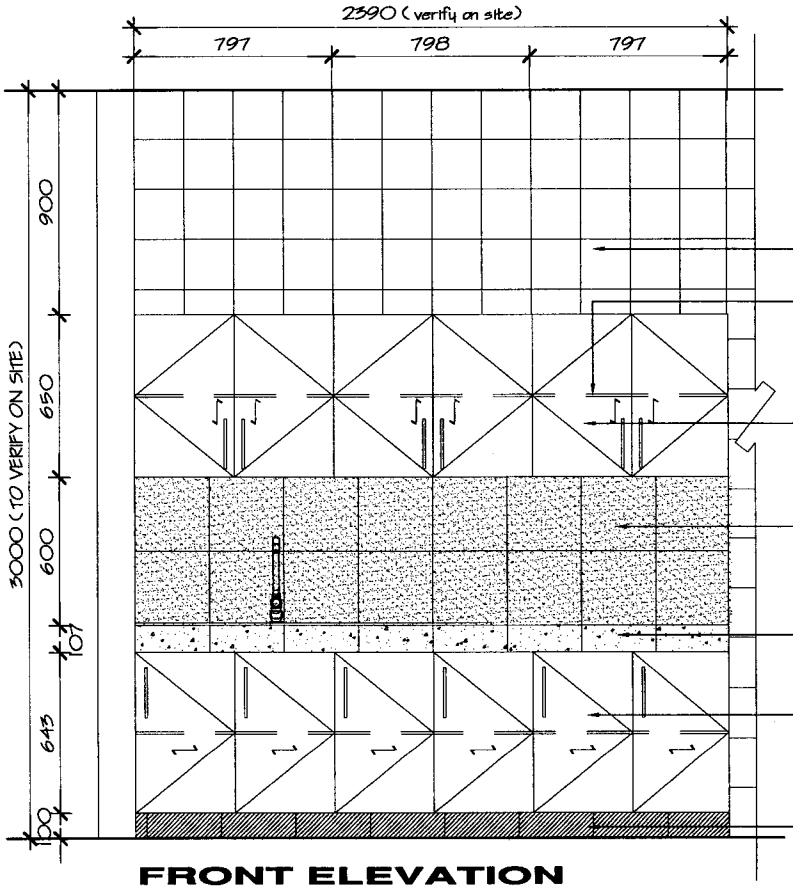
2390 (verify on site)
797
798
797
3000 (TO VERIFY ON SITE)
900
650
600
107
645
100
200mm x 200mm EXISTING WALL TILES
DOTTED LINE INDICATE ADJUSTABLE SHELF TO APP.
SEL. 25mm THK. TIMBER PLY. DOOR TO BE C/ W STAINLESS STEEL DOOR HANDLE AND LOCKSET AND OTHERS ACCESSORIES TO APP. (SPEC : FORMICA NATURAL BEACH PP-2726 IM)
SEL. 300mm x 300mm HOMOGENOUS POLISHED TILES AT 1450mm HT FROM FLOOR LEVEL TO APP. (SPEC : SEACERA 388)
SEL. 300mm x 300mm HOMOGENOUS POLISH TILES TOP TO APP. (SPEC : SEACERA 388)
SEL. 25mm THK. TIMBER PLY. DOOR TO BE C/ W STAINLESS STEEL DOOR HANDLE AND LOCKSET AND OTHERS ACCESSORIES TO APP. (SPEC : FORMICA NATURAL BEACH PP-2726 IM)
SEL. 100mm HT. TILES SKIRTING TO BE LAMINATED FIN. TO APP. (SPEC: SEACERA 718)

FRONT ELEVATION
SCALE 1 : 30

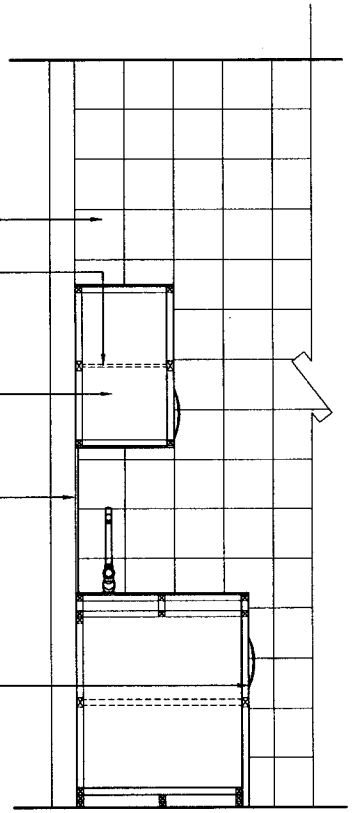

SECTION
SCALE 1 : 30

DETAIL OF CABINET AT PANTRY

OWNER:

TOURISM MALAYSIA

LEMBAGA PENGGALAKAN PELANCONGAN MALAYSIA
(KEMENTERIAN PELANCONGAN, MALAYSIA)
MENARA DATO' ONN, PUTRA WORLD TRADE CENTRE, 45, JALAN TUN ISMAIL, 50480, KUALA LUMPUR
TEL : 03-2615 8528/ 8529/ 8188
: 03-2692 4554

INTERIOR DESIGN CONSULTANT:

PROJECT TITLE:
CADANGAN REKABENTUK RUANG DALAMAN PUSAT PENERANGAN PELANCONGAN (TIC) KUAH, LANGKAWI

UNTUK TETUAN:-
LEMBAGA PENGGALAKAN PELANCONGAN MALAYSIA

DRAWING TITLE:
DETAIL OF CABINET AT PANTRY
-PLAN
-FRONT ELEVATION
-SECTION

NOTES:-
*ALL MEASUREMENTS MUST BE CHECKED AT SITE BY THE CONTRACTOR AND NOTIFICATION TO BE MADE TO THE DESIGNER / ARCHITECT BEFORE COMMENCEMENT OF WORK IN THE EVENT OF ANY DISCREPANCY ARISING FROM THE DRAWING.
*ALL FIXING DETAIL TO BE SUBMITTED TO DESIGNER / ARCHITECT BY CONTRACTOR FOR APPROVAL PRIOR TO INSTALLATION.
*A MOCK UP SAMPLE FOR ALL TYPES OF SELECTED FURNITURE IS REQUIRED TO BE PRODUCED FOR APPROVAL PRIOR TO PROCEEDING FOR TOTAL INSTALLATION.

This drawing is copyright. Contractors must check all dimensions on site. Only figured dimensions are to be used. Discrepancies must be reported immediately to the architect before proceeding.

Date
(Authorised Representative)
Approved / Resubmit / Disapprove
Remarks
(Principle Interior Designer)

DRAWING NUMBER:
TIC-KUAH-TD1/DD/013

Amendments

Date	No	Remarks	Status
-	-	-	-

1 2 3 4 5 6

PAPER SIZE - SCALE 1:1

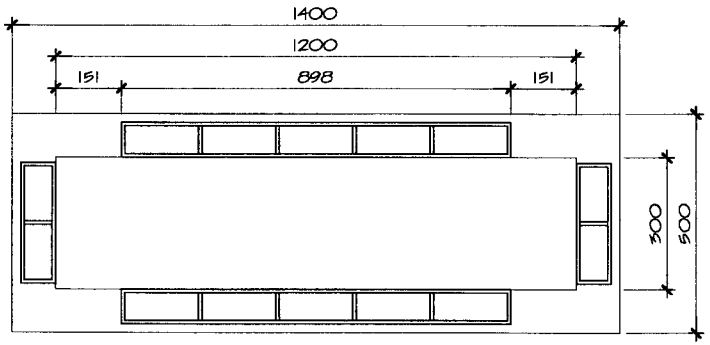

FLOOR PLAN

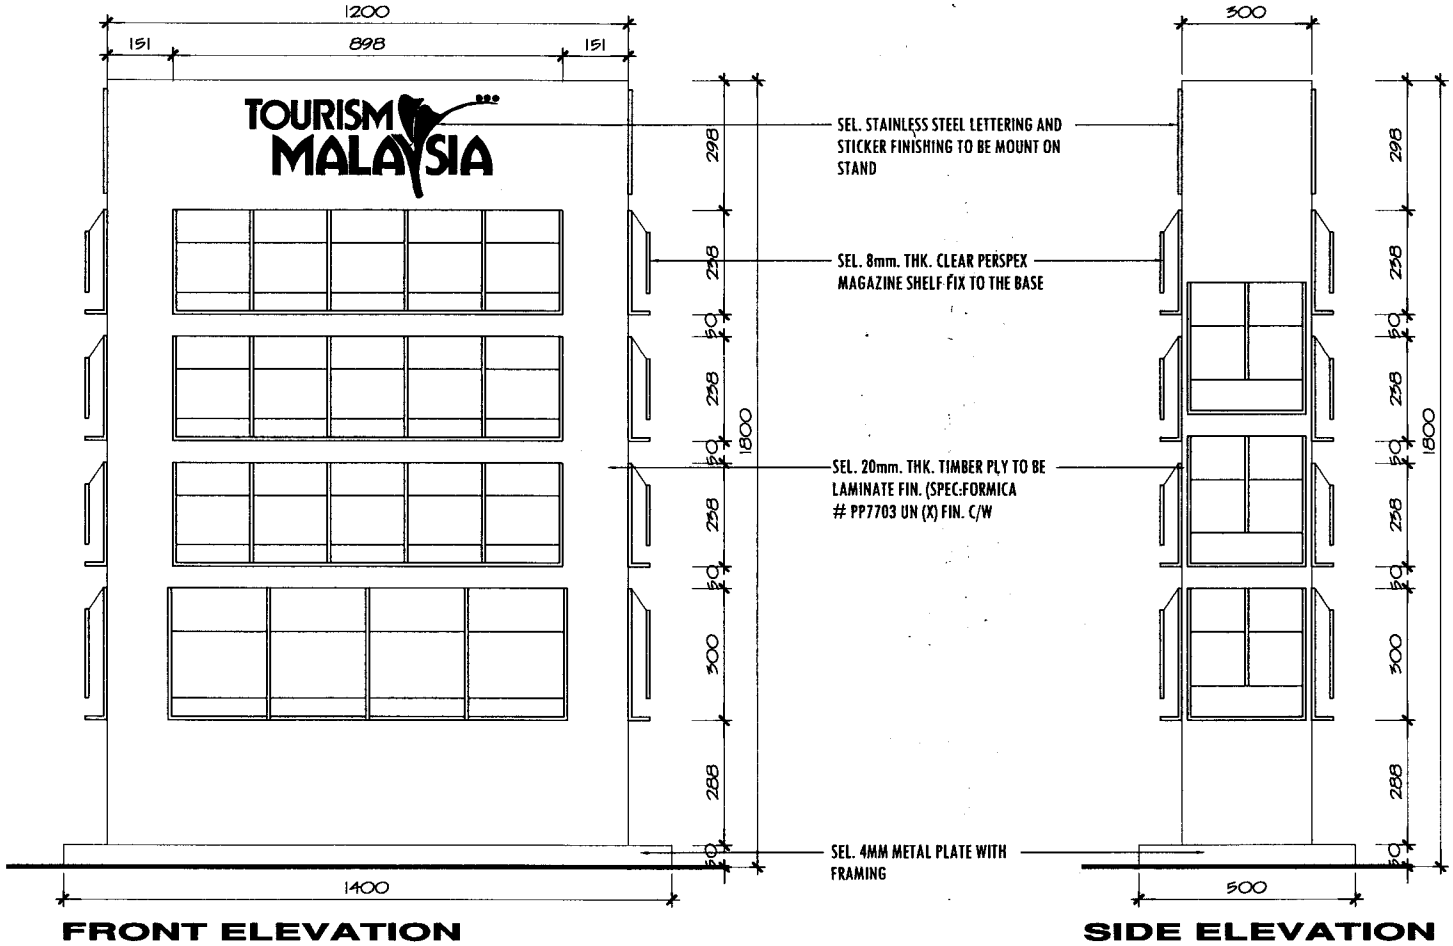

FRONT ELEVATION

SIDE ELEVATION

DETAIL OF MOBILE BROCHURE RACK

OWNER:

TOURISM MALAYSIA

LEMBAGA PENGGALAKAN PELANCONGAN MALAYSIA
(KEMENTERIAN PELANCONGAN, MALAYSIA)

MENARA DATO' DIRAJA PUTRA WORLD TRADE CENTRE, 45, JALAN TUN ISMAIL, 50400, KUALA LUMPUR
TEL : 03-2615 8528/ 8526/ 8188
: 03-2692 4554

INTERIOR DESIGN CONSULTANT:

PROJECT TITLE:

CADANGAN REKABENTUK RUANG DALAMAN PUSAT PENERANGAN PELANCONGAN (TIC) KUAH, LANGKAWI

UNTUK TETUAN:-
LEMBAGA PENGGALAKAN PELANCONGAN MALAYSIA

DRAWING TITLE:
DETAIL MOBILE BROSCHURE RACK

NOTES:-

* ALL MEASUREMENTS MUST BE CHECKED AT SITE BY THE CONTRACTOR AND NOTIFICATION TO BE MADE TO THE DESIGNER / ARCHITECT BEFORE COMMENCEMENT OF WORK IN THE EVENT OF ANY DISCREPANCY ARISING FROM THE DRAWING.
* ALL FIXING DETAIL TO BE SUBMITTED TO DESIGNER / ARCHITECT BY CONTRACTOR FOR APPROVAL PRIOR TO INSTALLATION.
* A MOCK UP SAMPLE FOR ALL TYPES OF SELECTED FURNITURE IS REQUIRED TO BE PRODUCED FOR APPROVAL PRIOR TO PROCEEDING FOR TOTAL INSTALLATION.

This drawing is copyright.
Contractors must check all dimensions on site. Only figured dimensions are to be used. Discrepancies must be reported immediately to the architect before proceeding.

Date

(Authorised Representative)

Approved / Resubmit / Disapprove
Remarks

(Principle Interior Designer)

DRAWING NUMBER:
TIC-KUAH-TD1/DD/014

Amendments

Date	No	Remarks	Status
-	-	-	-

1 2 3 4 5 6

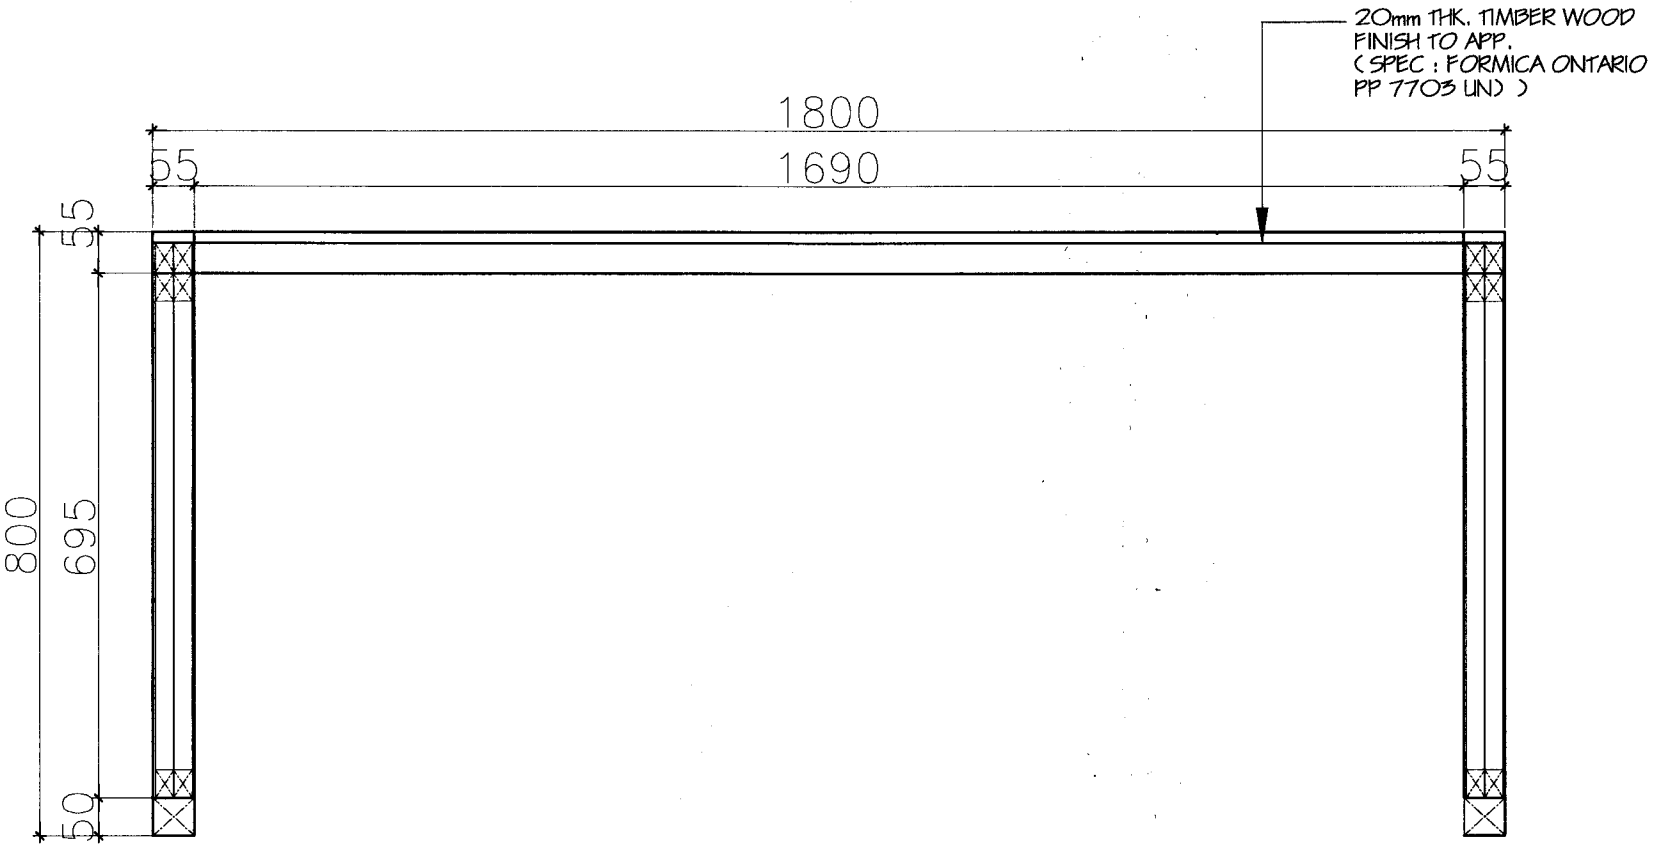

DETAIL OF PANTRY TABLE

OWNER:

TOURISM MALAYSIA

LEMBAGA PENGGALAKAN PELANCONGAN MALAYSIA
(KEMENTERIAN PELANCONGAN, MALAYSIA)

MENARA DATO' ONN, PUTRA WORLD TRADE CENTRE, 45, JALAN TUN ISMAIL, 50480, KUALA LUMPUR
TEL : 03-2615 8528/ 8529/ 8188
: 03-2692 4554

INTERIOR DESIGN CONSULTANT:

PROJECT TITLE:

CADANGAN REKABENTUK RUANG DALAMAN PUSAT PENERANGAN PELANCONGAN (TIC) KUAH, LANGKAWI

UNTUK TETUAN:
LEMBAGA PENGGALAKAN PELANCONGAN MALAYSIA

DRAWING TITLE:

DETAIL OF PANTRY TABLE

NOTES:-

*ALL MEASUREMENTS MUST BE CHECKED AT SITE BY THE CONTRACTOR AND NOTIFICATION TO BE MADE TO THE DESIGNER / ARCHITECT BEFORE COMMENCEMENT OF WORK IN THE EVENT OF ANY DISCREPANCY ARISING FROM THE DRAWING.

*ALL FIXING DETAIL TO BE SUBMITTED TO DESIGNER / ARCHITECT BY CONTRACTOR FOR APPROVAL PRIOR TO INSTALLATION.

*A MOCK UP SAMPLE FOR ALL TYPES OF SELECTED FURNITURE IS REQUIRED TO BE PRODUCED FOR APPROVAL PRIOR TO PROCEEDING FOR TOTAL INSTALLATION.

This drawing is copyright.
Contractors must check all dimensions on site.
Only figured dimensions are to be used.
Discrepancies must be reported immediately to the architect before proceeding.

	Date
(Authorised Representative)	
Approved / Resubmit / Disapprove Remarks	
(Principle Interior Designer)	

DRAWING NUMBER:

TIC-KUAH-TD1/DD/015

Amendments

Date	No	Remarks	Status
-	-	-	-

1 2 3 4 5 6

PAPER A3 - SCALE 1:1

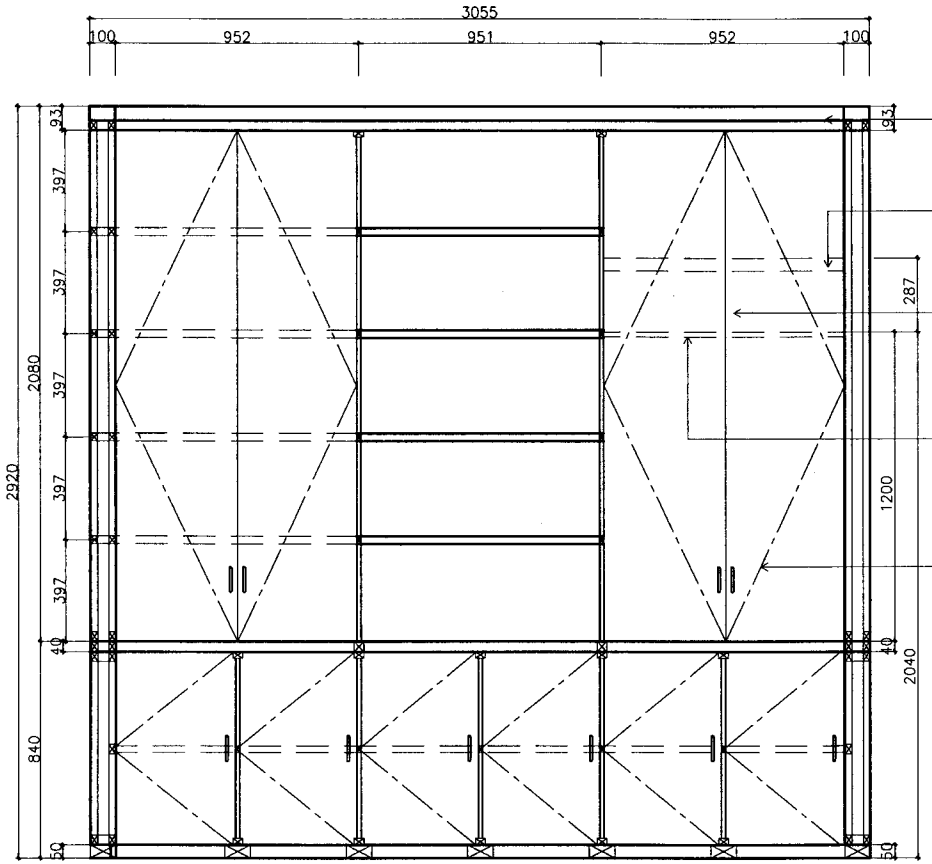

ELEVATION A

SEL. 100MM HT. MDF BOARD CORNICE TO BE BLACK STAIN FIN TO APP.

DOTTED LINE INDICATE 50MM THK. TIMBER SHELF FIN. TO APP.

20mm THK. TIMBER DOOR TO BE WOOD FINISH C/ W STAINLESS STEEL DOOR HANDLE WITH LOCKS TO APP. (SPEC : FORMICA ONTARIO PP 7703 LIN))

DASHED LINE INDICATE 30MM THK. TIMBER COAT HANGER FIN. TO APP.

ALL INTERNAL PLY TO BE TIMBER FINISH TO APP.

SHELF LINE INDICATE 20mm THK. TIMBER FIN. TO APP.

SEL 100MM HT. MDF BOARD SKIRTING TO BE BLACK STAINED FIN. TO APP.

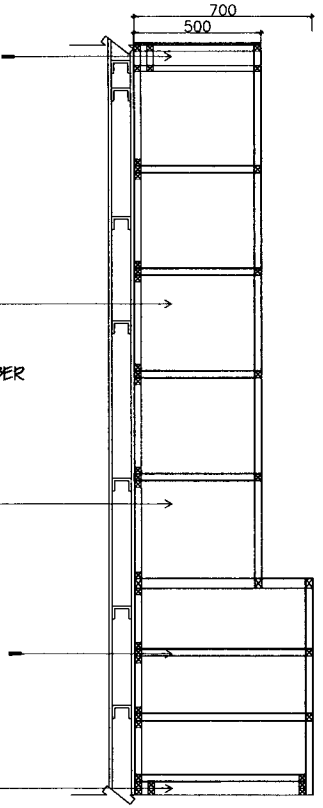

SECTIONAL

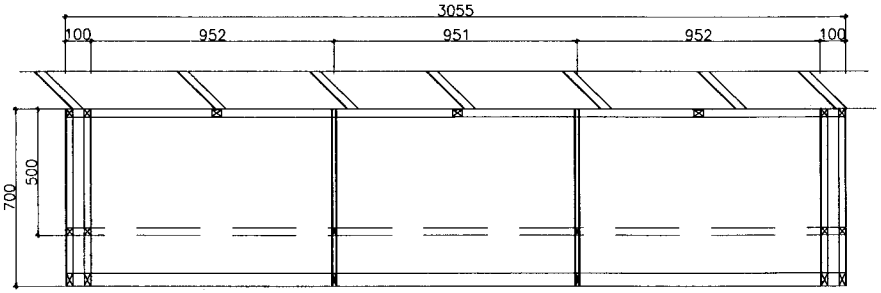

PLAN

DETAIL OF MANAGER CABINET

OWNER:

TOURISM MALAYSIA

LEMBAGA PENGGALAKAN PELANCONGAN MALAYSIA
(KEMENTERIAN PELANCONGAN, MALAYSIA)
MENARA DATO' ONN, PUTRA WORLD TRADE CENTRE, 45, JALAN TUN ISMAIL, 50480, KUALA LUMPUR
TEL : 03-2615 8528/ 8526/ 8188
: 03-2692 4554

INTERIOR DESIGN CONSULTANT:

PROJECT TITLE:
CADANGAN REKABENTUK RUANG DALAMAN PUSAT PENERANGAN PELANCONGAN (TIC) KUAH, LANGKAWI

UNTUK TETUAN:
LEMBAGA PENGGALAKAN PELANCONGAN MALAYSIA

DRAWING TITLE:
DETAIL OF FULL HEIGHT CABINET
-PLAN
-ELEVATION A

NOTES:-
*ALL MEASUREMENTS MUST BE CHECKED AT SITE BY THE CONTRACTOR AND NOTIFICATION TO BE MADE TO THE DESIGNER / ARCHITECT BEFORE COMMENCEMENT OF WORK IN THE EVENT OF ANY DISCREPANCY ARISING FROM THE DRAWING.
*ALL FIXING DETAIL TO BE SUBMITTED TO DESIGNER / ARCHITECT BY CONTRACTOR FOR APPROVAL PRIOR TO INSTALLATION.
*A MOCK UP SAMPLE FOR ALL TYPES OF SELECTED FURNITURE IS REQUIRED TO BE PRODUCED FOR APPROVAL PRIOR TO PROCEEDING FOR TOTAL INSTALLATION.

This drawing is copyright.
Contractors must check all dimensions on site. Only figured dimensions are to be used. Discrepancies must be reported immediately to the architect before proceeding.

Date

(Authorised Representative)

Aproved / Resubmit / Disapprove
Remarks

(Principle Interior Designer)

DRAWING NUMBER:
TIC-KUAH-TD1/DD/016

Amendments

Date	No	Remarks	Status
-	-	-	-

1 2 3 4 5 6

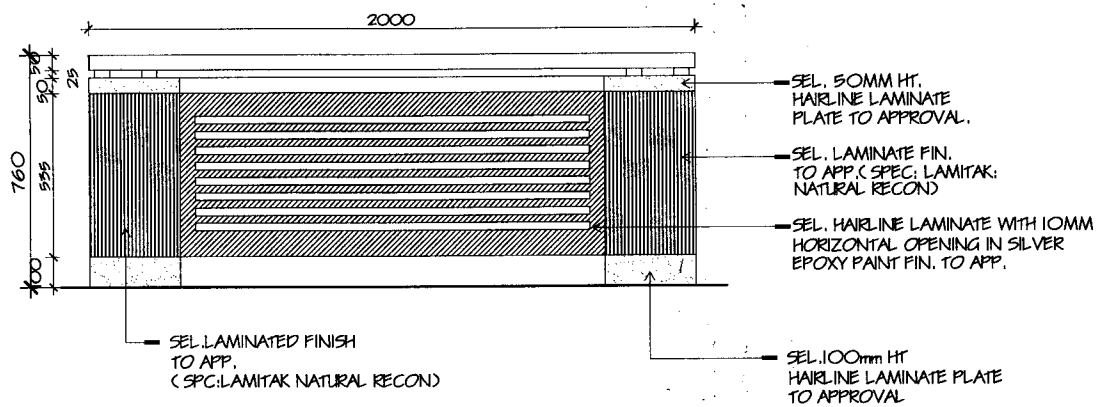

FRONT ELEVATION

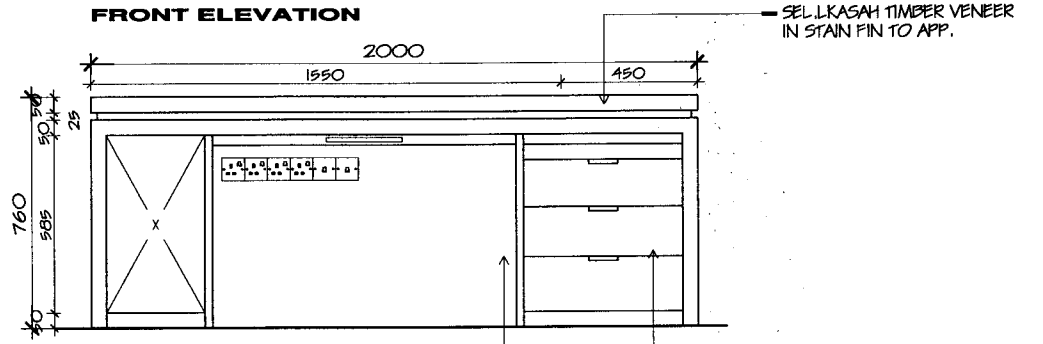

REAR ELEVATION

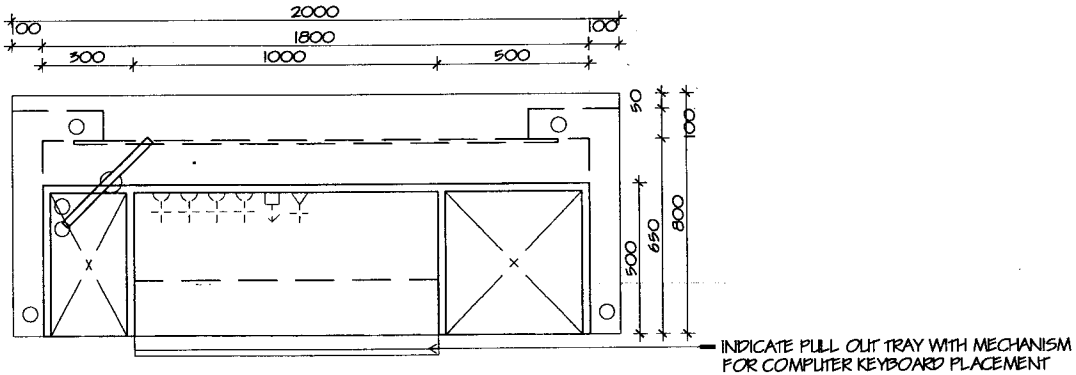

FLOOR PLAN

DETAIL OF MANAGER TABLE

OWNER:

TOURISM MALAYSIA

LEMBAGA PENGGALAKAN PELANCONGAN MALAYSIA
(KEMENTERIAN PELANCONGAN, MALAYSIA)
MENARA DATO' ONN, PUTRA WORLD TRADE CENTRE, 45, JALAN TUN ISMAIL, 50480, KUALA LUMPUR
TEL : 03-2615 8528/ 8526/ 8188
: 03-2692 4554

INTERIOR DESIGN CONSULTANT:

PROJECT TITLE:
CADANGAN REKABENTUK RUANG DALAMAN PUSAT PENERANGAN PELANCONGAN KUAH, LANGKAWI

UNTUK TETUAN:
LEMBAGA PENGGALAKAN PELANCONGAN MALAYSIA

DRAWING TITLE:
DETAIL OF MANAGER TABLE
-PLAN
-FRONT ELEVATION

NOTES:-

*ALL MEASUREMENTS MUST BE CHECKED AT SITE BY THE CONTRACTOR AND NOTIFICATION TO BE MADE TO THE DESIGNER / ARCHITECT BEFORE COMMENCEMENT OF WORK IN THE EVENT OF ANY DISCREPANCY ARISING FROM THE DRAWING.

*ALL FIXING DETAIL TO BE SUBMITTED TO DESIGNER / ARCHITECT BY CONTRACTOR FOR APPROVAL PRIOR TO INSTALLATION.

*A MOCK UP SAMPLE FOR ALL TYPES OF SELECTED FURNITURE IS REQUIRED TO BE PRODUCED FOR APPROVAL PRIOR TO PROCEEDING FOR TOTAL INSTALLATION.

This drawing is copyright.
Contractors must check all dimensions on site. Only figured dimensions are to be used. Discrepancies must be reported immediately to the architect before proceeding.

Date

(Authorised Representative)

Approved / Resubmit / Disapprove
Remarks

(Principle Interior Designer)

DRAWING NUMBER:
TIC-KUAH-TD1/DD/017

Amendments

Date	No	Remarks	Status
-	-	-	-

1 2 3 4 5 6

PAPER A3 - SCALE 1:1

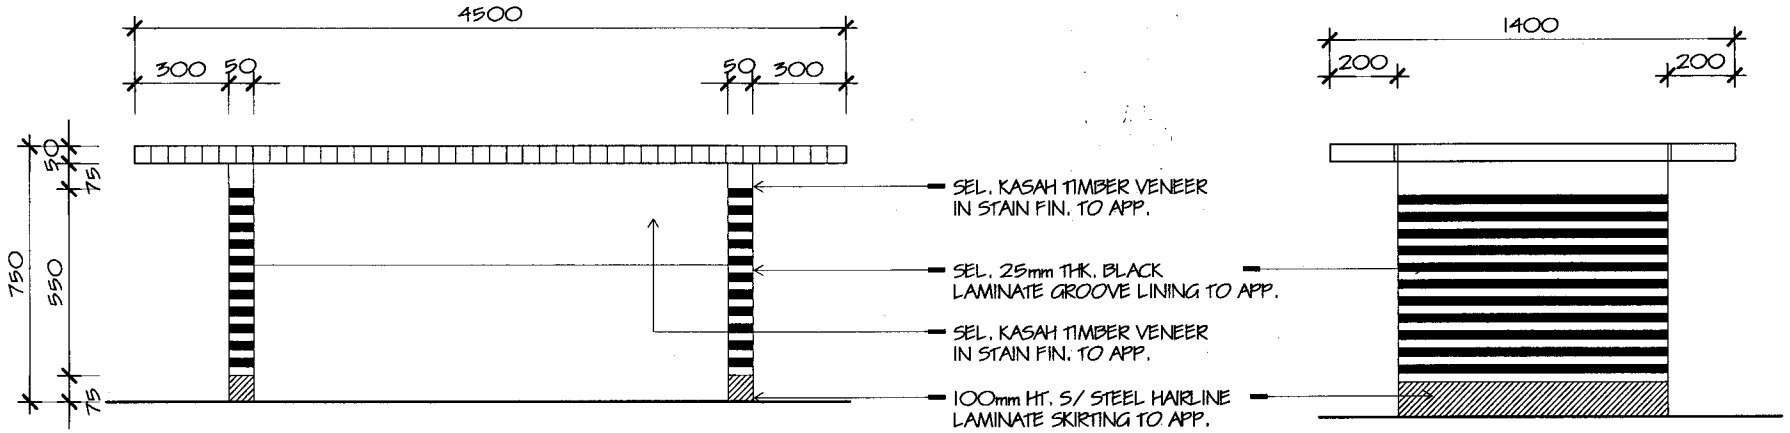

FRONT ELEVATION

SIDE ELEVATION

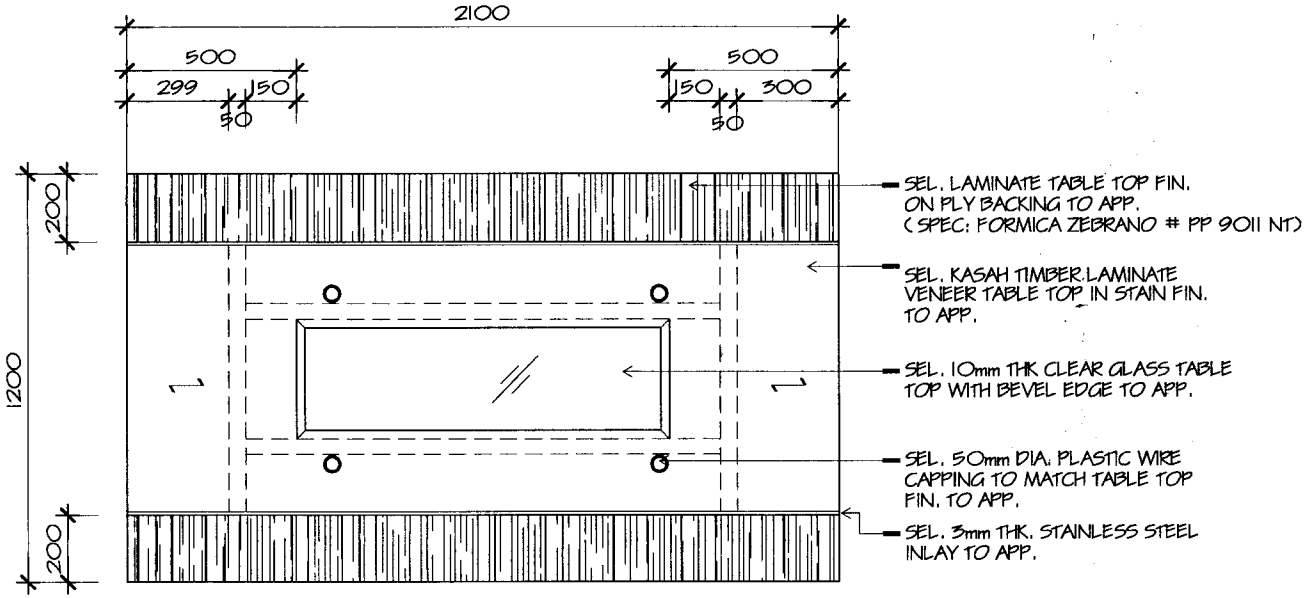
2100
500
299
150
50
500
150
300
50
200
1200
200
SEL. LAMINATE TABLE TOP FIN. ON PLY BACKING TO APP. (SPEC: FORMICA ZEBRANO # PP 9011 NT)
SEL. KASAH TIMBER LAMINATE VENEER TABLE TOP IN STAIN FIN. TO APP.
SEL. 10mm THK CLEAR GLASS TABLE TOP WITH BEVEL EDGE TO APP.
SEL. 50mm DIA. PLASTIC WIRE CAPPING TO MATCH TABLE TOP FIN. TO APP.
SEL. 3mm THK. STAINLESS STEEL INLAY TO APP.

PLAN
SCALE 1 : 20

DETAIL OF MEETING TABLE

TENDER DRAWING

OWNER:

TOURISM MALAYSIA

LEMBAGA PENGGALAKAN PELANCONGAN MALAYSIA
(KEMENTERIAN PELANCONGAN, MALAYSIA)
MENARA DATO' ONN, PUTRA WORLD TRADE CENTRE, 45, JALAN TUN ISMAIL, 50480, KUALA LUMPUR
TEL : 03-2615 8528/ 8526/ 8188
: 03-2692 4554

PROJECT TITLE:

CADANGAN REKABENTUK RUANG DALAMAN PUSAT PENERANGAN PELANCONGAN (TIC) KUAH, LANGKAWI

UNTUK TETUAN:
LEMBAGA PENGGALAKAN PELANCONGAN MALAYSIA

DRAWING TITLE:

DETAIL OF MEETING TABLE
--PLAN
--FRONT ELEVATION
--SIDE ELEVATION

NOTES:-

*ALL MEASUREMENTS MUST BE CHECKED AT SITE BY THE CONTRACTOR AND NOTIFICATION TO BE MADE TO THE DESIGNER / ARCHITECT BEFORE COMMENCEMENT OF WORK IN THE EVENT OF ANY DISCREPANCY ARISING FROM THE DRAWING.

*ALL FIXING DETAIL TO BE SUBMITTED TO DESIGNER / ARCHITECT BY CONTRACTOR FOR APPROVAL PRIOR TO INSTALLATION.

*A MOCK UP SAMPLE FOR ALL TYPES OF SELECTED FURNITURE IS REQUIRED TO BE PRODUSED FOR APPROVAL PRIOR TO PROCEEDING FOR TOTAL INSTALLATION.

This drawing is copyright.
Contractors must check all dimensions on site.
Only figured dimensions are to be used.
Discrepancies must be reported immediately to the architect before proceeding.

Date

(Authorised Representative)

Approved / Resubmit / Disapprove
Remarks

(Principle Interior Designer)

DRAWING NUMBER:
TIC-KUAH-TD1/DD/018

Amendments

Date	No	Remarks	Status
-	-	-	-

1 2 3 4 5 6

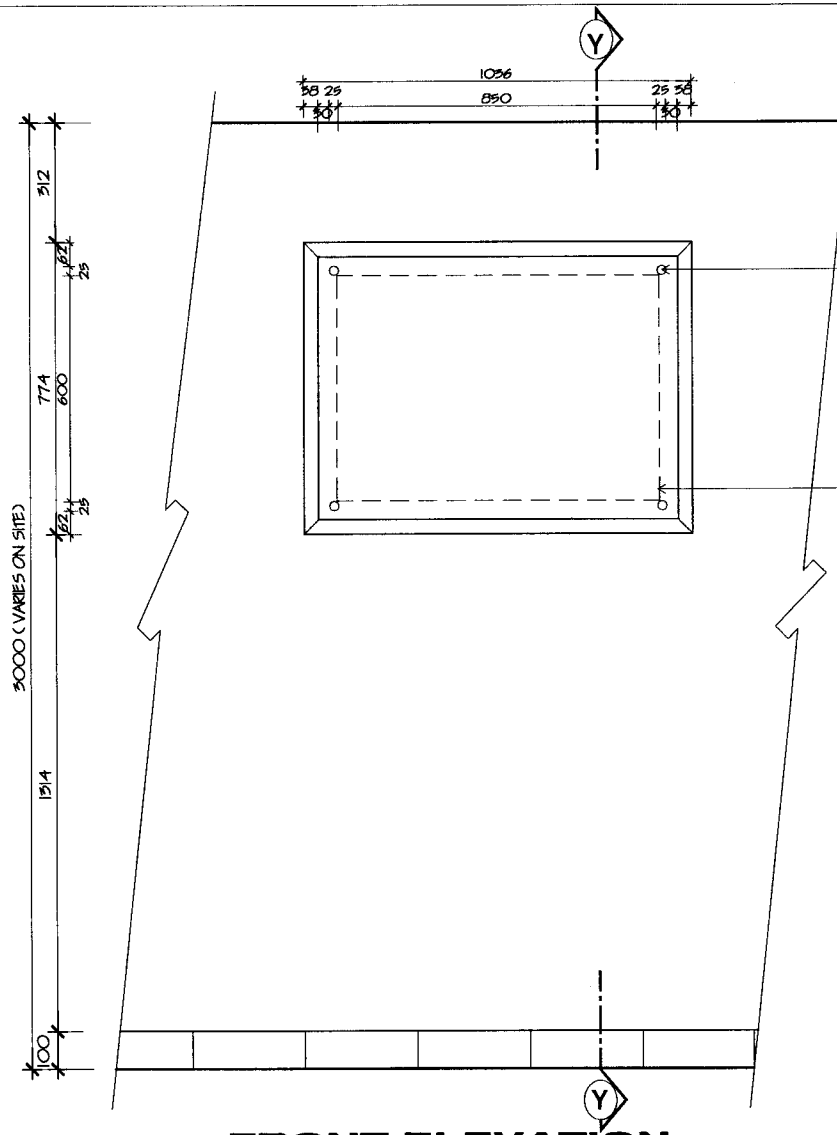

FRONT ELEVATION
SCALE 1 : 20

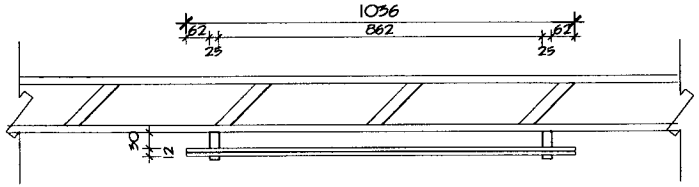

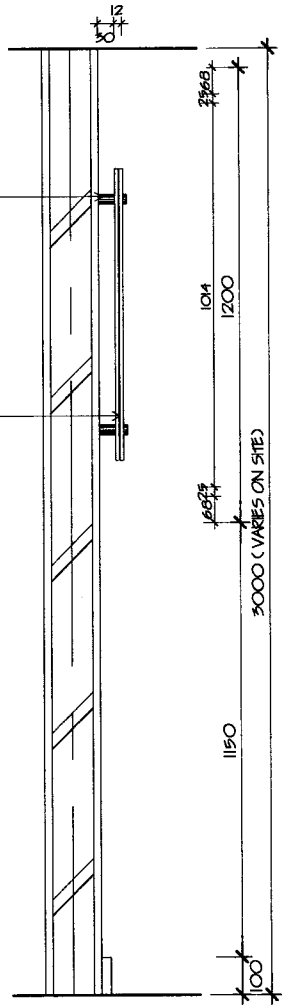

SECTION Y - Y
SCALE 1 : 20

DETAIL OF CLEAR PERSPEX FRAME FOR MAP
SCALE 1:20

TENDER DRAWING

OWNER:

TOURISM MALAYSIA

LEMBAGA PENGGALAKAN PELANCONGAN MALAYSIA
(KEMENTERIAN PELANCONGAN, MALAYSIA)
MENARA DATO' ONN, PUTRA WORLD TRADE CENTRE, 45, JALAN TUN ISMAIL, 50480, KUALA LUMPUR
TEL : 03-2615 8528/ 8526/ 8188
: 03-2692 4554

INTERIOR DESIGN CONSULTANT:

PROJECT TITLE:
CADANGAN REKABENTUK RUANG DALAMAN PUSAT PENERANGAN PELANCONGAN (TIC) KUAH, LANGKAWI

UNTUK TETUAN:
LEMBAGA PENGGALAKAN PELANCONGAN MALAYSIA

DRAWING TITLE:
DETAIL OF CLEAR PERSPEX FRAME FOR MAP

NOTES:-
*ALL MEASUREMENTS MUST BE CHECKED AT SITE BY THE CONTRACTOR AND NOTIFICATION TO BE MADE TO THE DESIGNER / ARCHITECT BEFORE COMMENCEMENT OF WORK IN THE EVENT OF ANY DISCREPANCY ARISING FROM THE DRAWING.
*ALL FIXING DETAIL TO BE SUBMITTED TO DESIGNER / ARCHITECT BY CONTRACTOR FOR APPROVAL PRIOR TO INSTALLATION.
*A MOCK UP SAMPLE FOR ALL TYPES OF SELECTED FURNITURE IS REQUIRED TO BE PRODUCED FOR APPROVAL PRIOR TO PROCEEDING FOR TOTAL INSTALLATION.

This drawing is copyright.
Contractors must check all dimensions on site. Only figured dimensions are to be used. Discrepancies must be reported immediately to the architect before proceeding.

Date
(Authorised Representative)
Approved / Resubmit / Disapprove
Remarks
(Principle Interior Designer)

DRAWING NUMBER:
TIC-KUAH-TD1/DD/019

Amendments

Date	No	Remarks	Status
-	-		-

1 2 3 4 5 6

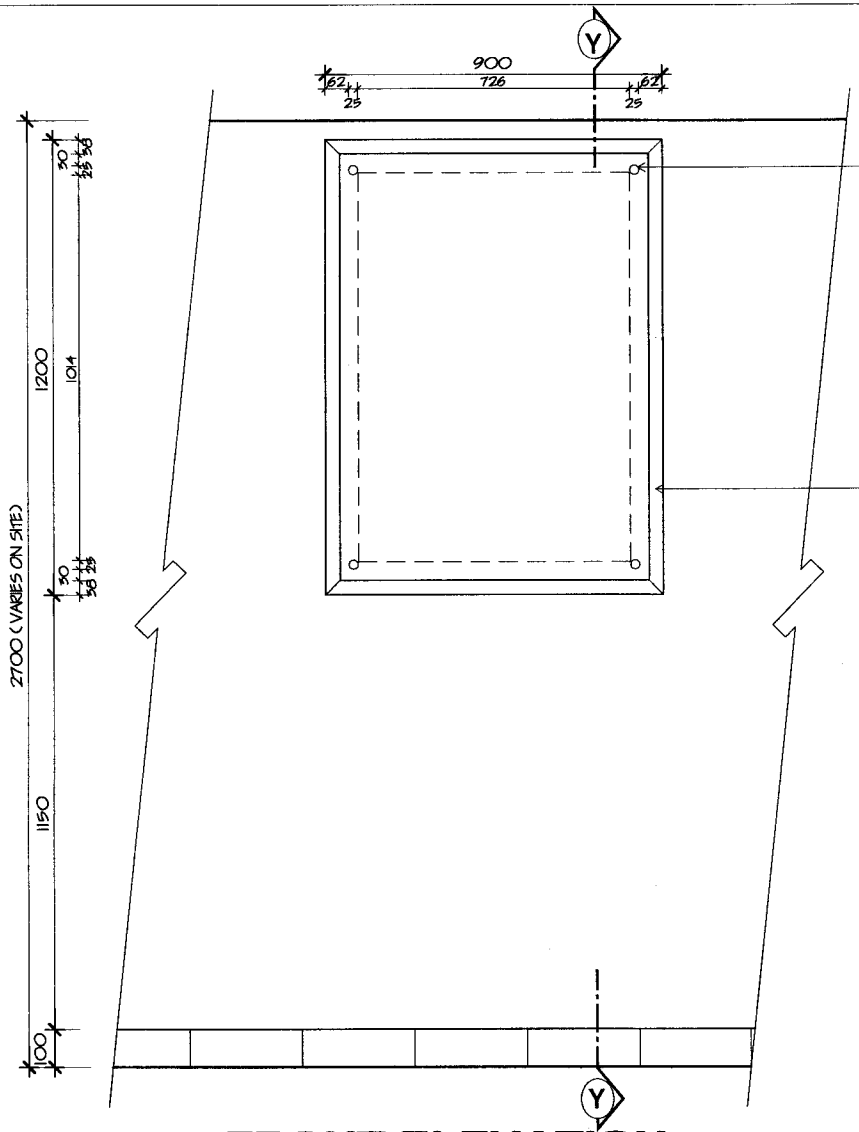

FRONT ELEVATION
SCALE 1 : 20

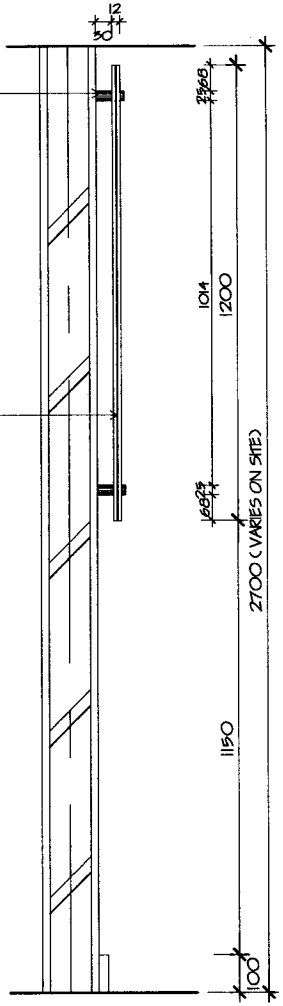

SECTION Y - Y
SCALE 1 : 20

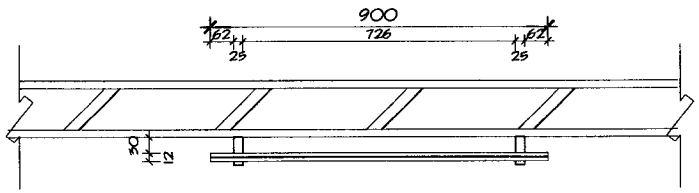

DETAIL OF POSTER PANEL
SCALE 1:20

TENDER DRAWING

OWNER:

TOURISM MALAYSIA

LEMBAGA PENGGALAKAN PELANCONGAN MALAYSIA
(KEMENTERIAN PELANCONGAN, MALAYSIA)

MENARA DATO' ONN, PUTRA WORLD TRADE CENTRE, 45, JALAN TUN ISMAIL, 50480, KUALA LUMPUR
TEL : 03-2615 8528/ 8526/ 8188
: 03-2692 4554

INTERIOR DESIGN CONSULTANT:

PROJECT TITLE:

CADANGAN REKABENTUK RUANG DALAMAN PUSAT PENERANGAN PELANCONGAN (TIC) KUAH, LANGKAWI

UNTUK TETUAN:
LEMBAGA PENGGALAKAN PELANCONGAN MALAYSIA

DRAWING TITLE:

DETAIL OF POSTER PANEL

NOTES:-

*ALL MEASUREMENTS MUST BE CHECKED AT SITE BY THE CONTRACTOR AND NOTIFICATION TO BE MADE TO THE DESIGNER / ARCHITECT BEFORE COMMENCEMENT OF WORK IN THE EVENT OF ANY DISCREPANCY ARISING FROM THE DRAWING.

*ALL FIXING DETAIL TO BE SUBMITTED TO DESIGNER / ARCHITECT BY CONTRACTOR FOR APPROVAL PRIOR TO INSTALLATION.

*A MOCK UP SAMPLE FOR ALL TYPES OF SELECTED FURNITURE IS REQUIRED TO BE PRODUCED FOR APPROVAL PRIOR TO PROCEEDING FOR TOTAL INSTALLATION.

This drawing is copyright.
Contractors must check all dimensions on site. Only figured dimensions are to be used. Discrepancies must be reported immediately to the architect before proceeding.

Date

(Authorised Representative)

Approved / Resubmit / Disapprove
Remarks

(Principle Interior Designer)

DRAWING NUMBER:

TIC-KUAH-TD1/DD/020

Amendments

Date	No	Remarks	Status
-	-	-	-

1 2 3 4 5 6

TYPE		SIZES		QUANTITY	3 Nos.
DESCRIPTION	SEL. W45 X D50 X H122 POLYPROPYLENE SEAT WITHOUT ARMREST WITH STEELLEG TO APPROVAL. POLYPROPYLENE SEAT PSEC : BLACK			MODEL	HERMAN IKEA

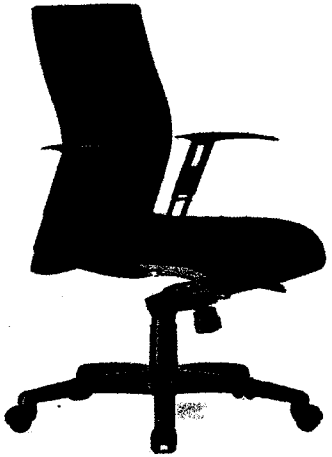

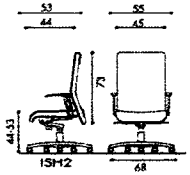

TYPE		SIZES	AS SHOWN	QUANTITY	10 Nos.
DESCRIPTION	SEL. W55 X D53 X H128 HIGHBACK SYNCHRONISED SEATING UPHOSTERY OFFICE CHAIR WITH CHROME LEG TO APPROVAL P.U. SPEC : SFOT SMOOTH POLY URATHENE-SYNTHETIC LEATHER (B0012)			MODEL	IMPAQ - ISH 2 OR EQUIVALENT

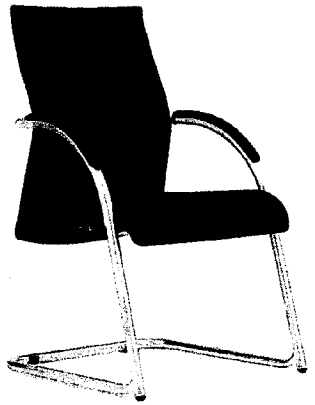

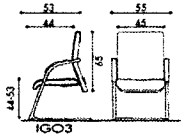

TYPE		SIZES		QUANTITY	5 Nos.
DESCRIPTION	SEL. W55 X D53 X H118 CANTILEVER WITH ARMREST FABRIC UPHOSTERY OFFICE CHAIR WITH CHROME LEG TO APPROVAL FABRIC SPEC : BACKREST INOVASIA # BACKREST (CROSS CHECH 5801 - 05 BLUE RIBBON) SEAT - (CROSS CHECK 5801 - 16 SLATE BLACK)			MODEL	IMPAQ - IG 03 OR EQUIVALENT

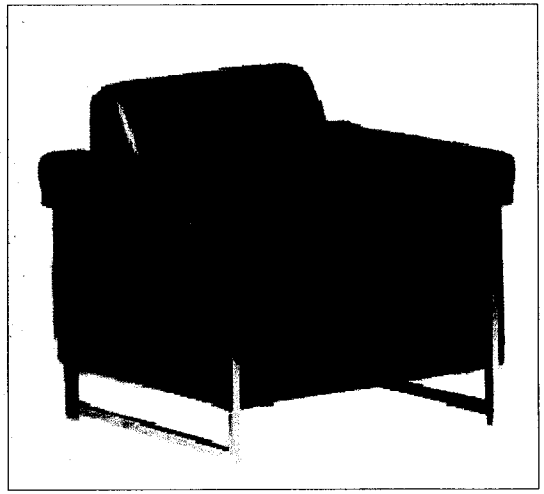

TENDER DRAWING

TOURISM MALAYSIA
LEMBAGA PENGGALAKAN PELANCONGAN MALAYSIA
(KEMENTERIAN PELANCONGAN, MALAYSIA)
MENARA DATO' ONN, PUTRA WORLD TRADE CENTRE, 45, JALAN TUN ISMAIL, 50480, KUALA LUMPUR
TEL : 03-2615 8528/ 8526/ 8188
: 03-2692 4554

PROJECT TITLE:
CADANGAN REKABENTUK RUANG DALAMAN PUSAT PENERANGAN PELANCONGAN (TIC) KUAH, LANGKAWI

UNTUK TETUAN:
LEMBAGA PENGGALAKAN PELANCONGAN MALAYSIA

DRAWING TITLE:
- FURNITURE

NOTES:-
*ALL MEASUREMENTS MUST BE CHECKED AT SITE BY THE CONTRACTOR AND NOTIFICATION TO BE MADE TO THE DESIGNER / ARCHITECT BEFORE COMMENCEMENT OF WORK IN THE EVENT OF ANY DISCREPANCY ARISING FROM THE DRAWING.
*ALL FIXING DETAIL TO BE SUBMITTED TO DESIGNER / ARCHITECT BY CONTRACTOR FOR APPROVAL PRIOR TO INSTALLATION.
*A MOCK UP SAMPLE FOR ALL TYPES OF SELECTED FURNITURE IS REQUIRED TO BE PRODUSED FOR APPROVAL PRIOR TO PROCEEDING FOR TOTAL INSTALLATION.

This drawing is copyright.
Contractors must check all dimensions on site. Only figured dimensions are to be used. Discrepancies must be reported immediately to the architect before proceeding.

Date
(Authorised Representative)
Approved / Resubmit / Disapprove
Remarks
(Principle Interior Designer)

DRAWING NUMBER:
TIC-KUAH-TD1/DD/022

Amendments

Date	No	Remarks	Status
-	-	-	-

1 2 3 4 5 6

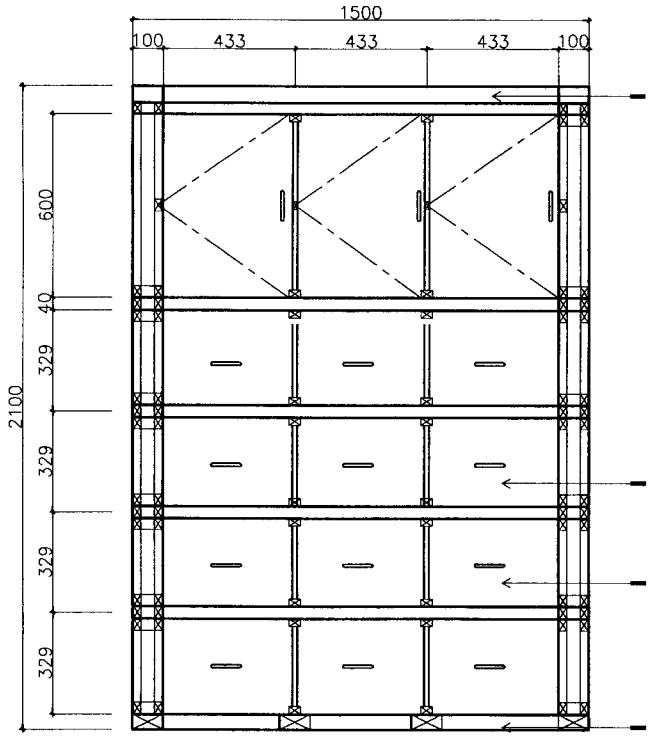

SEL. 100MM HT. MDF BOARD CORNICE TO BE BLACK STAIN FIN TO APP.

ALL INTERNAL PLY TO BE TIMBER FINISH TO APP.

20mm THK. TIMBER DOOR TO BE WOOD FINISH C/ W STAINLESS STEEL DOOR HANDLE WITH LOCKS TO APP. (SPEC : FORMICA ONTARIO PP 7703 LIN))

FILING DRAWER C/ W ROLLER AND FILING STANDY

SEL 100MM HT. MDF BOARD SKIRTING TO BE BLACK STAINED FIN. TO APP.

ELEVATION A

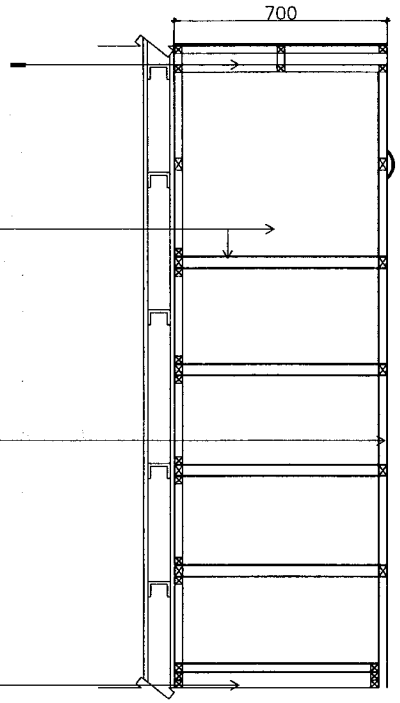

SECTIONAL

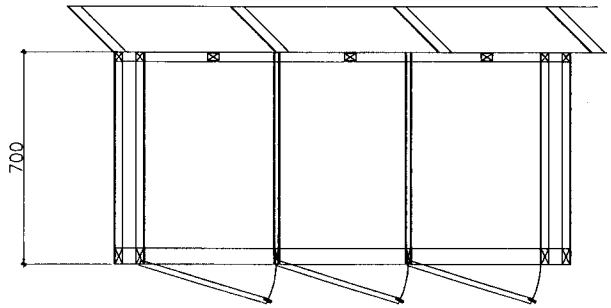

PLAN (A)

DETAIL OF FILING CABINET

SCALE 1:25

OWNER:

TOURISM MALAYSIA

LEMBAGA PENGGALAKAN PELANCONGAN MALAYSIA
(KEMENTERIAN PELANCONGAN, MALAYSIA)

MENARA DATO' ONN, PUTRA WORLD TRADE CENTRE, 45, JALAN TUN ISMAIL, 50480, KUALA LUMPUR
TEL : 03-2615 8528/ 8526/ 8188
: 03-2692 4564

INTERIOR DESIGN CONSULTANT:

PROJECT TITLE:
CADANGAN REKABENTUK RUANG DALAMAN PUSAT PENERANGAN PELANCONGAN (TIC) KUAH, LANGKAWI

UNTUK TETUAN:
LEMBAGA PENGGALAKAN PELANCONGAN MALAYSIA

DRAWING TITLE:
DETAIL OF FILING CABINET
-PLAN
-ELEVATION A

NOTES:-
ALL MEASUREMENTS MUST BE CHECKED AT SITE BY THE CONTRACTOR AND NOTIFICATION TO BE MADE TO THE DESIGNER / ARCHITECT BEFORE COMMENCEMENT OF WORK IN THE EVENT OF ANY DISCREPANCY ARISING FROM THE DRAWING.
ALL FIXING DETAIL TO BE SUBMITTED TO DESIGNER / ARCHITECT BY CONTRACTOR FOR APPROVAL PRIOR TO INSTALLATION.
A MOCK UP SAMPLE FOR ALL TYPES OF SELECTED FURNITURE IS REQUIRED TO BE PRODUCED FOR APPROVAL PRIOR TO PROCEEDING FOR TOTAL INSTALLATION.

This drawing is copyright.
Contractors must check all dimensions on site. Only figured dimensions are to be used. Discrepancies must be reported immediately to the architect before proceeding.

Date

(Authorised Representative)

Approved / Resubmit / Disapprove
Remarks

(Principle Interior Designer)

DRAWING NUMBER:
TIC-KUAH-TD1/DD/023

Amendments

Date	No	Remarks	Status
-	-	-	-

1 2 3 4 5 6

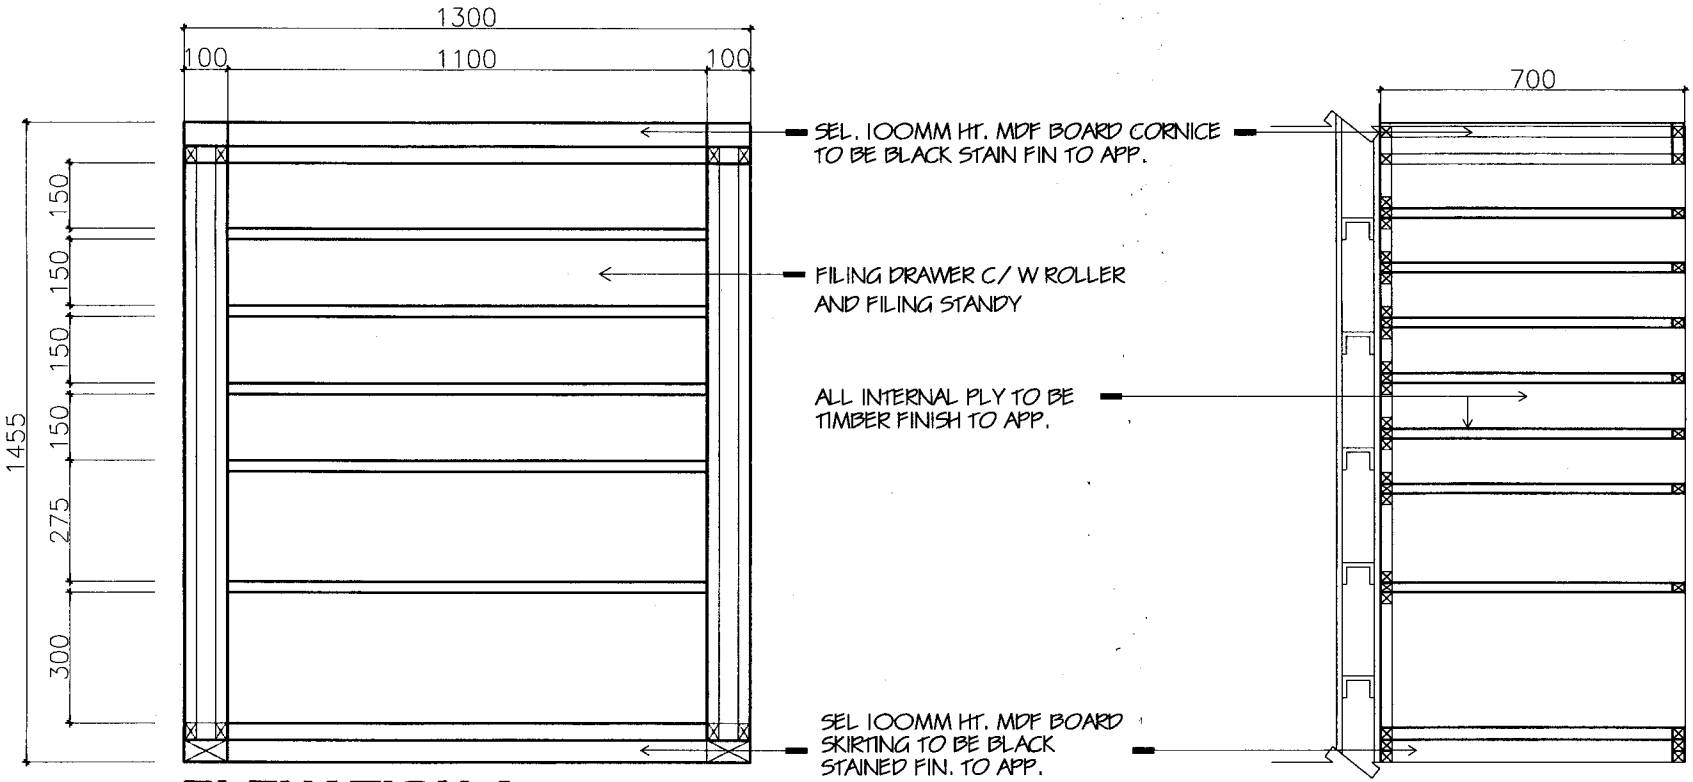

ELEVATION A

SECTIONAL

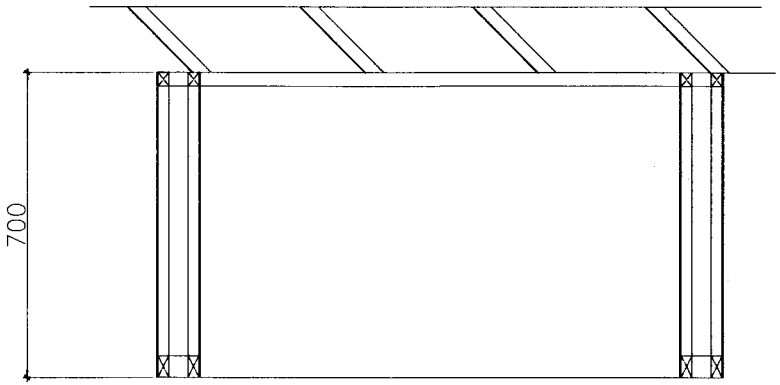

PLAN

A

DETAIL OF POSTER RACK

OWNER:

TOURISM MALAYSIA

LEMBAGA PENGGALAKAN PELANCONGAN MALAYSIA
(KEMENTERIAN PELANCONGAN, MALAYSIA)
MENARA DATO' ONN, PUTRA WORLD TRADE CENTRE, 45, JALAN TUN ISMAIL, 50480, KUALA LUMPUR
TEL : 03-2615 8528/ 8526/ 8186
: 03-2692 4554

INTERIOR DESIGN CONSULTANT:

PROJECT TITLE:
CADANGAN REKABENTUK RUANG DALAMAN PUSAT PENERANGAN PELANCONGAN (TIC) KUAH, LANGKAWI

UNTUK TETUAN:
LEMBAGA PENGGALAKAN PELANCONGAN MALAYSIA

DRAWING TITLE:
DETAIL OF POSTER RACK
-PLAN
-ELEVATION A

NOTES:-
ALL MEASUREMENTS MUST BE CHECKED AT SITE BY THE CONTRACTOR AND NOTIFICATION TO BE MADE TO THE DESIGNER / ARCHITECT BEFORE COMMENCEMENT OF WORK IN THE EVENT OF ANY DISCREPANCY ARISING FROM THE DRAWING.

ALL FIXING DETAIL TO BE SUBMITTED TO DESIGNER / ARCHITECT BY CONTRACTOR FOR APPROVAL PRIOR TO INSTALLATION.

A MOCK UP SAMPLE FOR ALL TYPES OF SELECTED FURNITURE IS REQUIRED TO BE PRODUSED FOR APPROVAL PRIOR TO PROCEEDING FOR TOTAL INSTALLATION.

This drawing is copyright.
Contractors must check all dimensions on site. Only figured dimensions are to be used. Discrepancies must be reported immediately to the architect before proceeding.

Date

(Authorised Representative)

Approved / Resubmit / Disapprove
Remarks

(Principle Interior Designer)

DRAWING NUMBER:
TIC-KUAH-TD1/DD/024

Amendments

Date	No.	Remarks	Status
-	-	-	-

1 2 3 4 5 6

PAPER A3 - SCALE 1:1

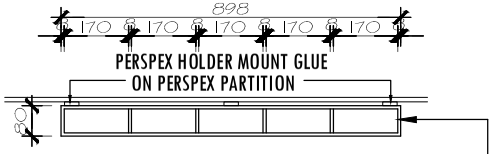

PLAN - 1

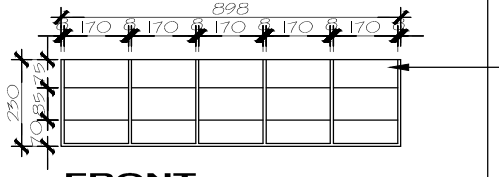

FRONT
ELEVATION - 1

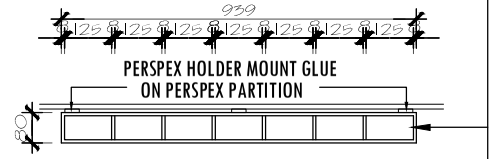

PLAN - 2

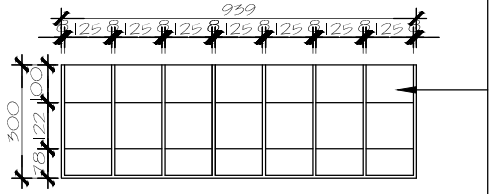

FRONT
ELEVATION - 2

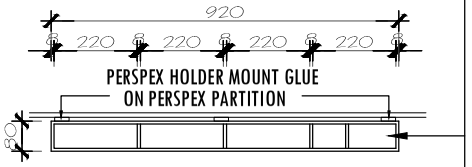

PLAN - 3

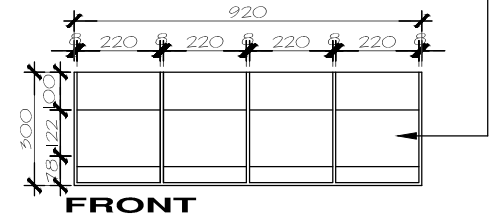

FRONT
ELEVATION - 3

SEL. CLEAR PERSPEX 8mm. THK.
FRAME FIX TO THE PERSPEX
PARTITION

SEL. CLEAR PERSPEX 12mm. THK.
SCREWED BOTH SIDE ON EXISTING
CHROME COLUMN

EXISTING CHROME COLUMN

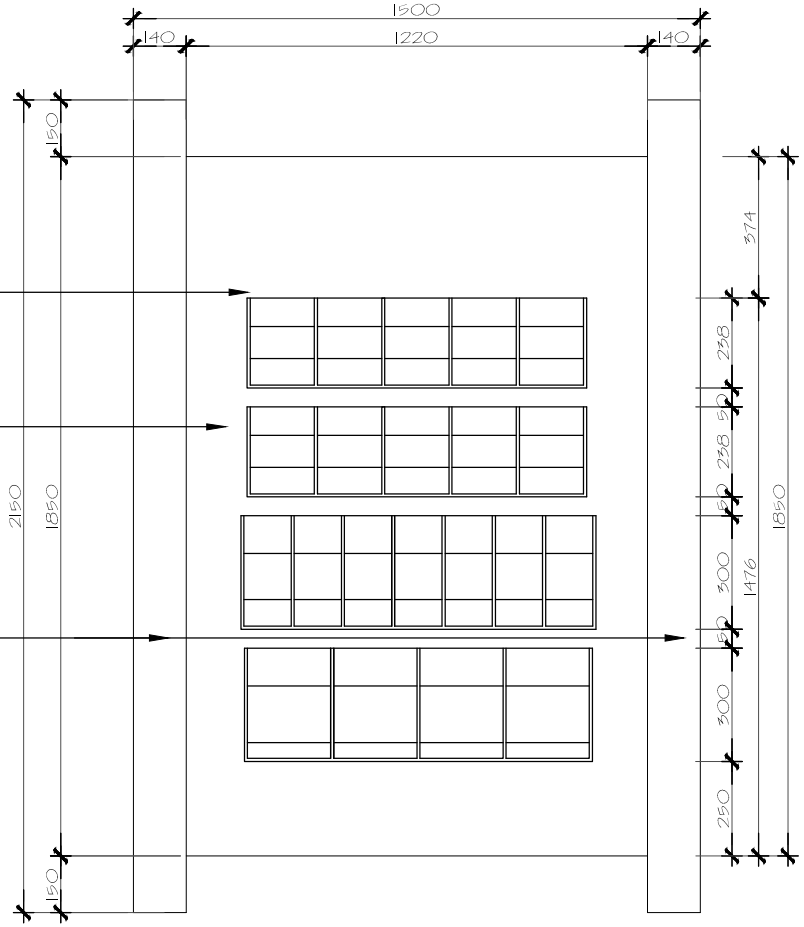

FRONT ELEVATION

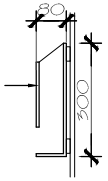

SEL. CLEAR PERSPEX 8mm. THK.
FRAME FIX TO THE PERSPEX
PARTITION

TYPICAL
SIDE ELEVATION

DETAIL OF DISPLAY BROSCHURE RACK

OWNER:

TOURISM MALAYSIA

LEMBAGA PENGGALAKAN
PELANCONGAN MALAYSIA
(KEMENTERIAN PELANCONGAN, MALAYSIA)
MENARA DATO' ONN, PUTRA WORLD
TRADE CENTRE, 45, JALAN TUN ISMAIL,
50480, KUALA LUMPUR
TEL : 03-2615 8528/ 8526/ 8188
: 03-2692 4554

INTERIOR DESIGN CONSULTANT:

PROJECT TITLE:

CADANGAN REKABENTUK RUANG DALAMAN
PUSAT PENERANGAN PELANCONGAN (TIC)
LANGKAWI AIRPORT

UNTUK TETUAN:-
LEMBAGA PENGGALAKAN PELANCONGAN MALAYSIA

DRAWING TITLE:
DETAIL DISPLAY BROSCHURE RACK

NOTES:-

* ALL MEASUREMENTS MUST BE CHECKED AT SITE BY THE CONTRACTOR AND NOTIFICATION TO BE MADE TO THE DESIGNER / ARCHITECT BEFORE COMMENCEMENT OF WORK IN THE EVENT OF ANY DISCREPANCY ARISING FROM THE DRAWING.
* ALL FIXING DETAIL TO BE SUBMITTED TO DESIGNER / ARCHITECT BY CONTRACTOR FOR APPROVAL PRIOR TO INSTALLATION.
* A MOCK UP SAMPLE FOR ALL TYPES OF SELECTED FURNITURE IS REQUIRED TO BE PRODUSED FOR APPROVAL PRIOR TO PROCEEDING FOR TOTAL INSTALLATION.

This drawing is copyright.
Contractors must check all dimensions on site.
Only figured dimensions are to be used.
Discrepancies must be reported immediately to the architect before proceeding.

Date

.....
(Authorised Representative)

Approved / Resubmit / Disapprove
Remarks

.....
(Principle Interior Designer)

DRAWING NUMBER:

Amendments

Date	No	Remarks	Status
-	-	-	-

2 3 4 5 6

PAPER A3 - SCALE 1:1